F.A.I. RTE.	SECTION	COUNTY	TOTAL SHEETS	SHEET NO.
57	*	COOK	916	564
STA.		TO STA.		
FED. ROAD DIST. NO. 1	ILLINOIS	FED. AID PROJECT		

CONTRACT NO. 62304
*(1516.1, 1717, & 1818) R-4

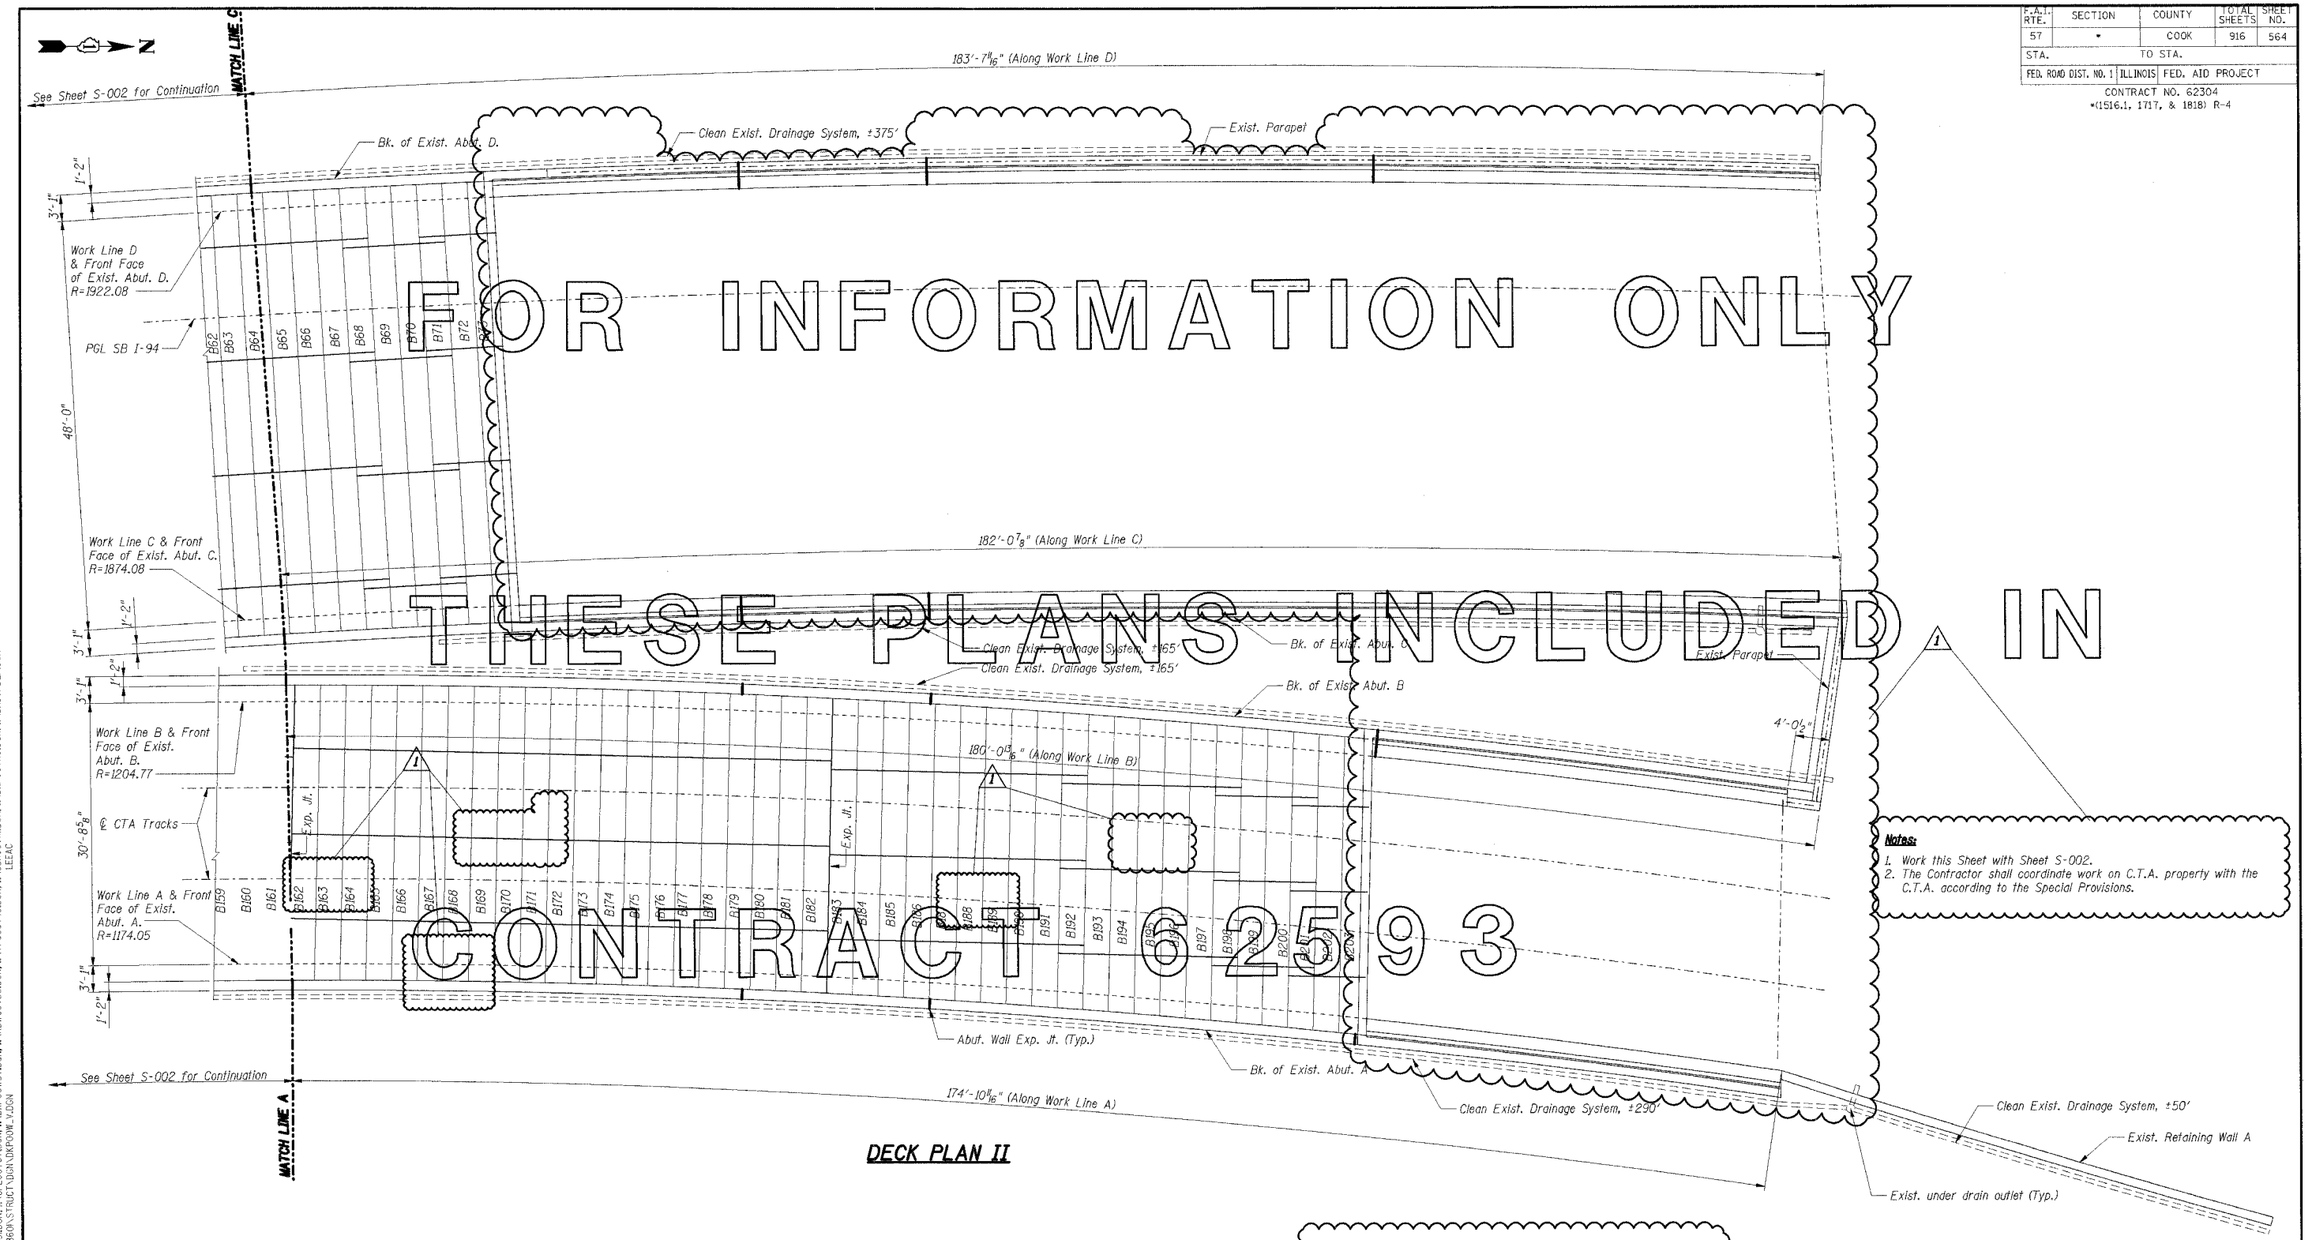

FOR INFORMATION ONLY
THESE PLANS INCLUDED IN
CONTRACT 62593

Notes:

1. Work this Sheet with Sheet S-002.
2. The Contractor shall coordinate work on C.T.A. property with the C.T.A. according to the Special Provisions.

DECK PLAN II

DECK PLAN BILL OF MATERIAL

Item	Unit	Total
Structural Repair Of Concrete (Depth Equal To Or Less Than 5")	Sq Ft	0
Cleaning Drainage System	L. Sum	1

SHT. S-003

REVISIONS	
NAME	DATE
ADDENDUM 1	05/08/06

ILLINOIS DEPARTMENT OF TRANSPORTATION
F.A.I. ROUTE 57 (INTERSTATE 57) OVER
F.A.I. ROUTE I-94 SB & CTA TRACKS-BRIDGE REPAIRS
SN 016-0073
COOK COUNTY
SECTION (1516.1, 1717, & 1818) R-4
DECK PLAN II

DATE: 05/08/06
DRAWN BY: VV
CHECKED BY: RDS

TENG
TENG & ASSOCIATES, INC.
ENGINEERS/ARCHITECTS/PLANNERS
205 N. MICHIGAN AVE., CHICAGO, IL 60601
TELEPHONE 312.616.0000

1 Revised - JFS 5/8/06

J:\DIFOOR_U.DGN, ..\BRBORDER.DGN, ..\ALTGOVSLIDE.DGN, ..\CPEDOVLIDE.DGN, ..\DRFOOWSY.DGN, ..\DUMOOVSO.DGN, ..\TP000146.DGN, ..\SUROOVWL.DGN, ..\DAFOOYNR.DGN, ..\BRBORDER.DGN
5-01-2006,17:24:57 T:\DOCUMENT\93986\S-TRUT\DAFOOWR.12.DGN LEEAC