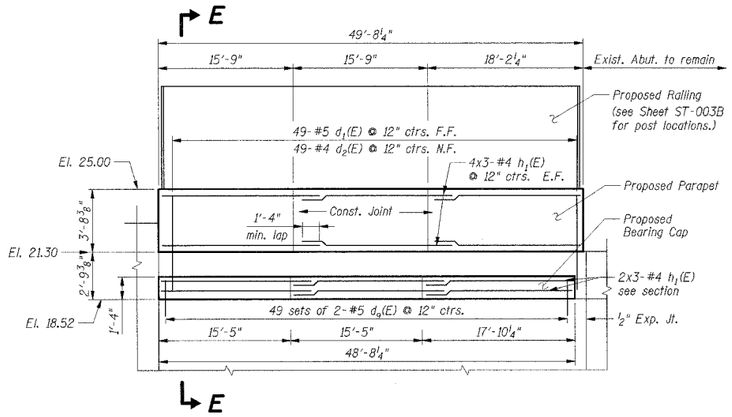

ELEVATION OF PARAPET A AND BEARIING CAP

(looking East)

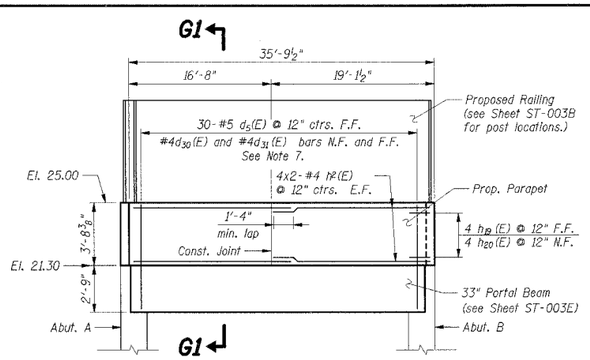

ELEVATION OF PARAPET AT PORTAL BEAM B203

(looking South)

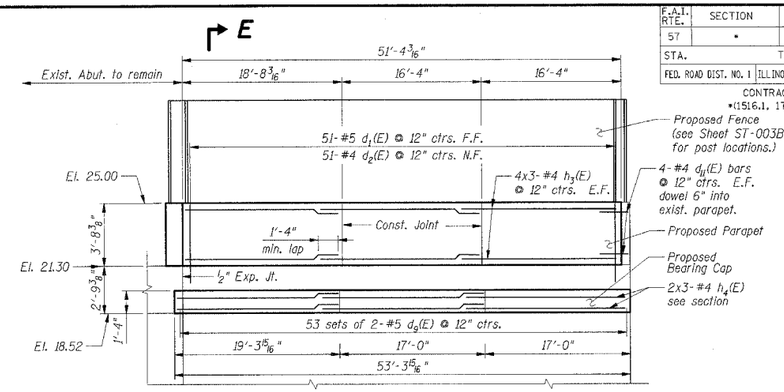

ELEVATION OF PARAPET B AND BEARING CAP

(looking West)

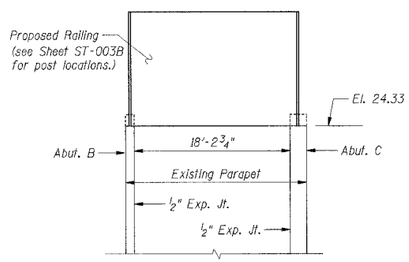

ELEVATION OF EXISTING PARAPET B-C

(looking South - Type II Railing)

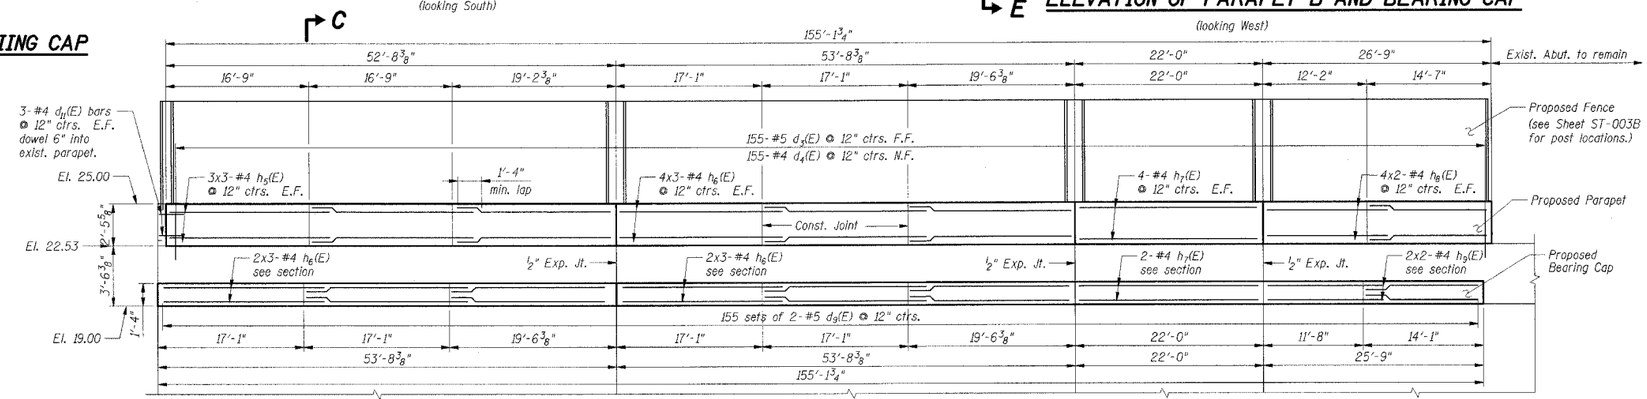

ELEVATION OF PARAPET C2 AND BEARING CAP

(looking East)

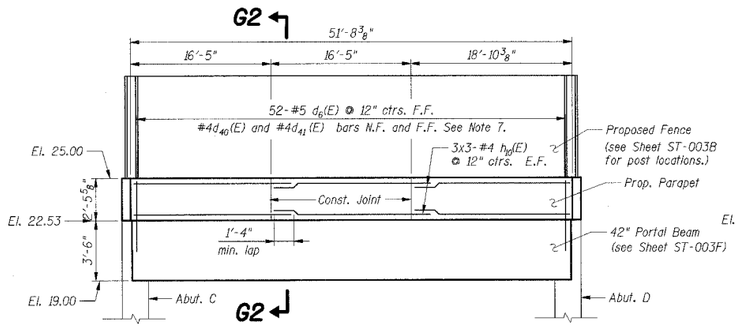

ELEVATION OF PARAPET AT PORTAL BEAM B73

(looking South)

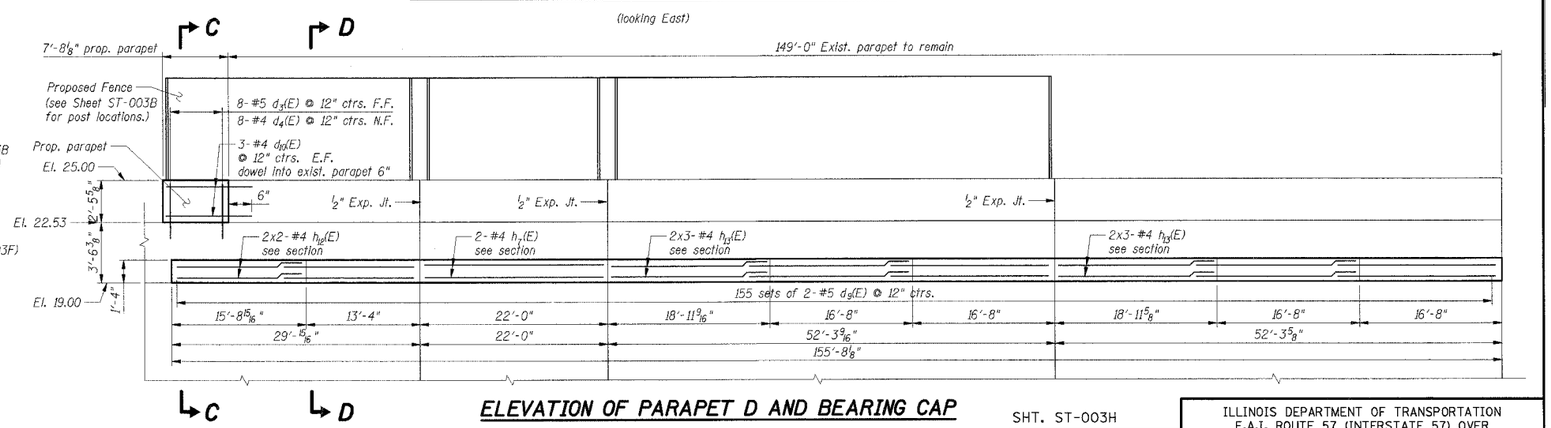

ELEVATION OF PARAPET D AND BEARING CAP

(looking West)

NOTES:

1. Work this Shts. ST-003B, ST-003I, ST-003J.
2. For Sections C-C, D-D, E-E, F-F, G1-G1 and G2-G2 see Sheet ST-003J.
3. For details, bar list, and bill of material see Sheet ST-003K.
4. Bars designated (E) shall be Epoxy Coated.
5. N.F. denotes Near Face.
   E.F. denotes Each Face.
6. Bars indicated thus: 4x2#6 etc. indicates 4 lines of bars with 2 lengths per line.
7. Bars d_{30}(E), d_{31}(E), d_{40}(E) and d_{41}(E) are cast with portal beams. see Shts. ST-003E and ST-003F for details.

F.A.I. RTE.	SECTION	COUNTY	TOTAL SHEETS	SHEET NO.
57	*	COOK	916	575H
STA.	TO STA.			
FED. ROAD DIST. NO. 1	ILLINOIS	FED. AID PROJECT		

CONTRACT NO. 62304
*(1516.1, 1717, & 1818) R-4

SHT. ST-003H

REVISIONS	
NAME	DATE
ADDENDUM 1	05/08/06

ILLINOIS DEPARTMENT OF TRANSPORTATION
F.A.I. ROUTE 57 (INTERSTATE 57) OVER
F.A.I. ROUTE I-94 SB & CTA TRACKS-BRIDGE REPAIRS
SN 016-0073
COOK COUNTY
SECTION (1516.1, 1717, & 1818) R-4
PARAPET ELEVATIONS I

DRAWN BY: MDB
DATE: 05/08/06 CHECKED BY: BGK

TENG
TENG & ASSOCIATES, INC.
ENGINEERS/ARCHITECTS/PLANNERS
205 N. MICHIGAN AVE., CHICAGO, IL 60601
TELEPHONE 312.616.0000

1 Added Sheet 05/08/2006, MDB

E:\07-2006\1516\06\...\BRBRIDGE.DGN ...\SDT00\WLEG.DGN ...\ALTTOPS.DGN ...\SDP00\MGLDGN ...\SDP00\MGLDGN ...\U&P\DWRY.DGN ...\NDM00\SG.DGN ...\TP00\T46.DGN ...\SURVEY\SURVEY.DGN ...\ABTDIMEN.DGN
I:\DOCUMENT\1515\06\00\STRUCT\DGN\SDT00\WLDGN
LEE.AC