F.A.I. RTE.	SECTION	COUNTY	TOTAL SHEETS	SHEET NO.
94	•	COOK	916	651I

STA. 190+65 (NB I-57) 1990+48 (NB FORD) TO STA. 2316+00 (NB RYAN)

FED. ROAD DIST. NO.	ILLINOIS	FED. AID PROJECT
• (1516.1, 1717, & 1818) R-4		62304

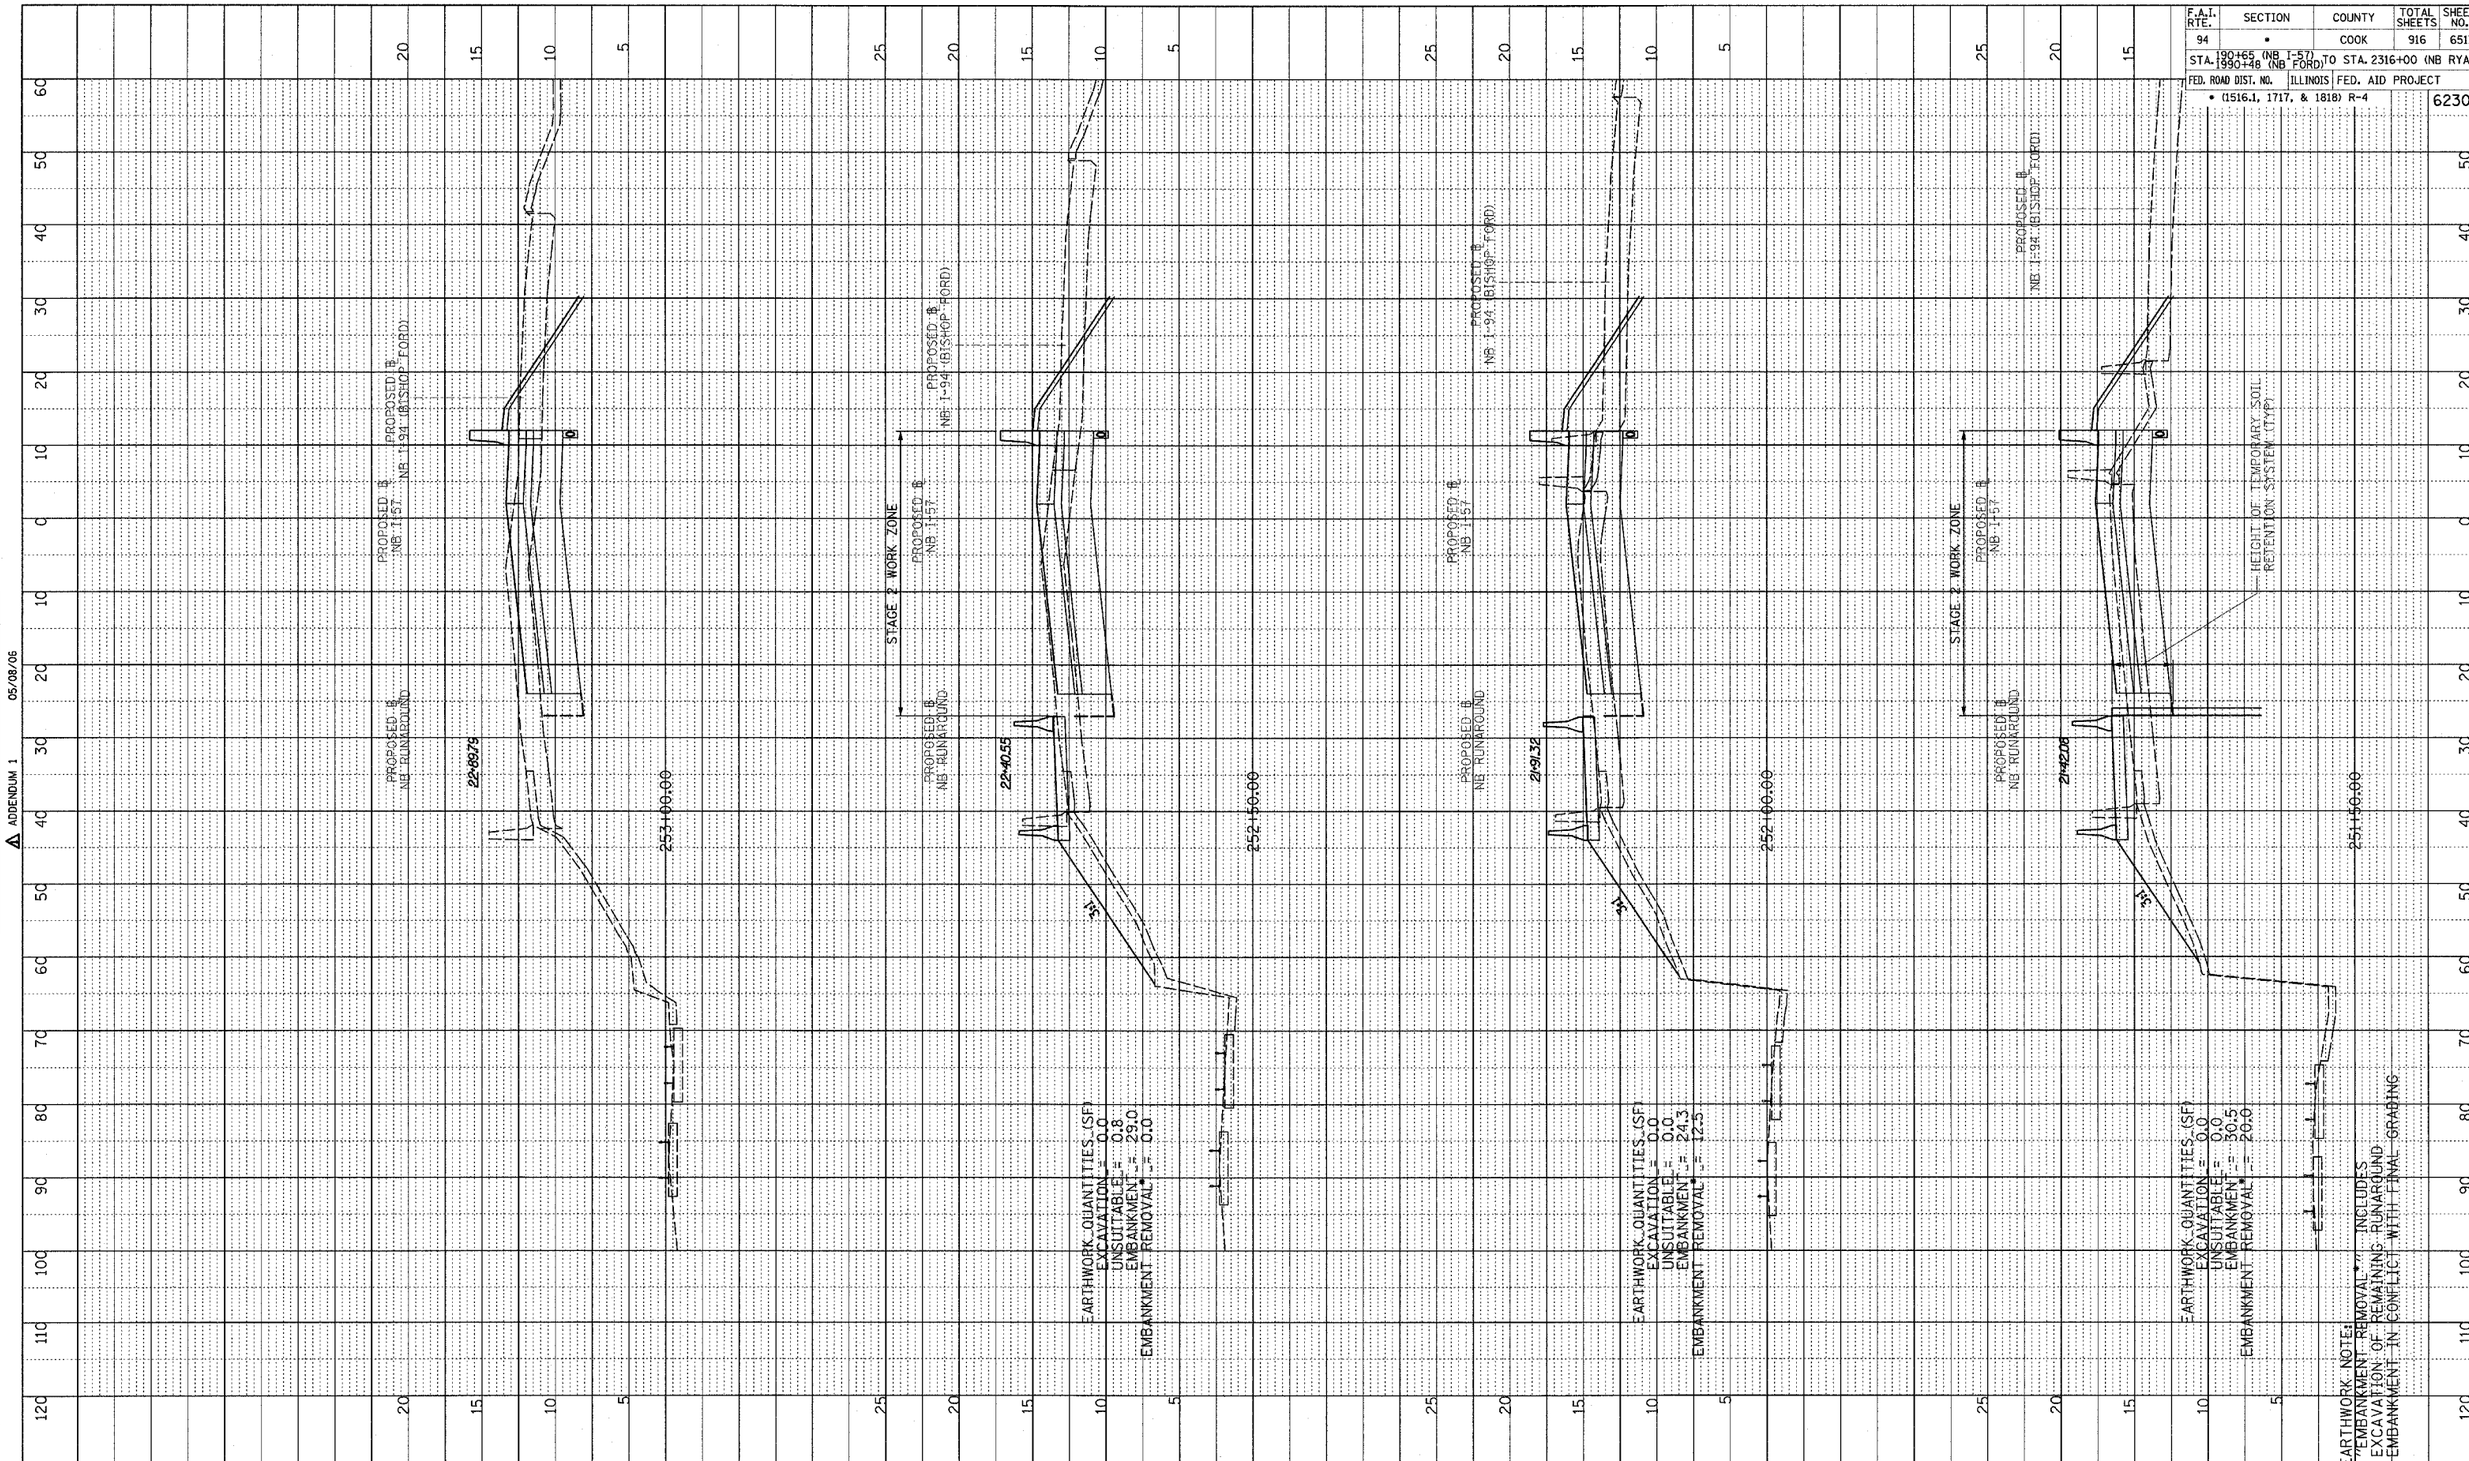

PROFILE
SURVEYED
PLOTTED
GRADES CHECKED
B.M. NOTED
STRUCTURE NOTATNS CHKD
NOTE BOOK NO.
BY
DATE

ADDENDUM 1 05/08/06

TYLIN INTERNATIONAL

NEW SHEET

HORIZONTAL SCALE 10' 0 10' 20'

VERTICAL SCALE 5' 0 5' 10'

NORTHBOUND I-57 (STAGE 2 RUNAROUND)
STA. 251+50 TO STA. 253+00

p:\02373\road\c20\gpk20xsstrun.dgn

5/5/2006 6:44:57 PM