F.A.I. RTE.	SECTION	COUNTY	TOTAL SHEETS	SHEET NO.
94	•	COOK	916	250
STA. 190+65 (NB I-57) 1990+48 (NB FORD) TO STA. 2316+00 (NB RYAN)				
FED. ROAD DIST. NO.	ILLINOIS	FED. AID PROJECT		

• (1516.1, 1717, & 1818) R-4

62304

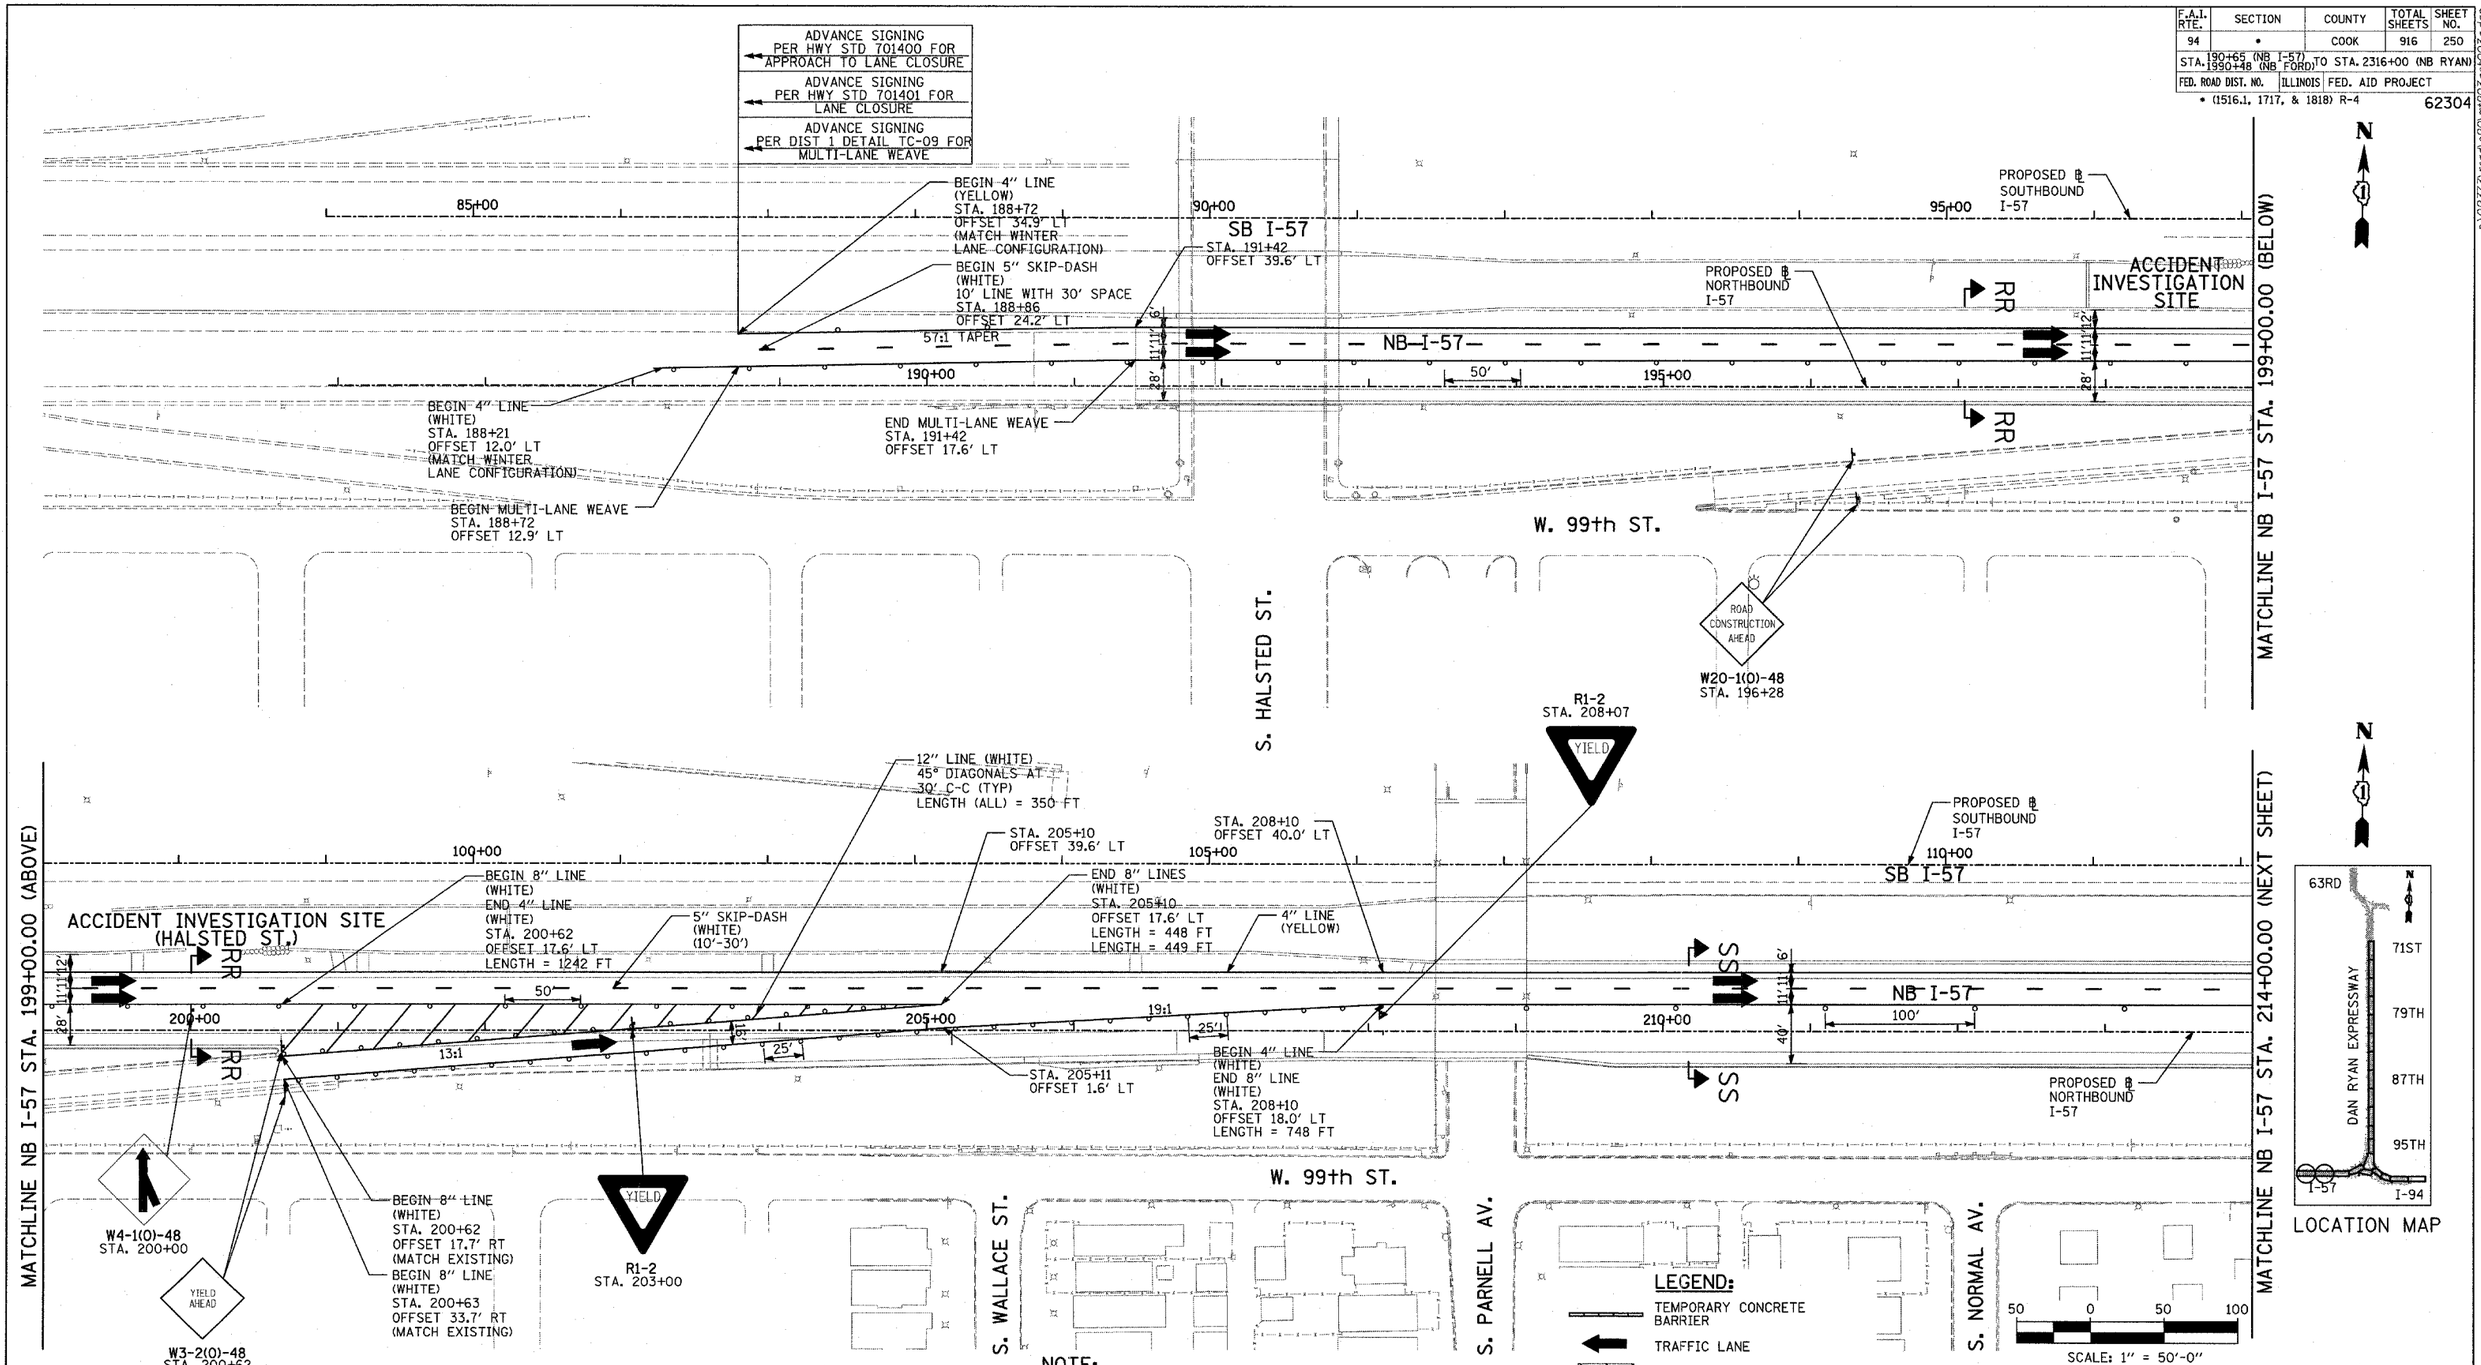

NOTE:

ON ALL THE STAGE 3A PLAN SHEETS, CALLOUTS FOR TEMPORARY CONCRETE BARRIER ARE TO THE FRONT FACE OF THE WALL.

LEGEND:

- TEMPORARY CONCRETE BARRIER
- TRAFFIC LANE
- WORK ZONE
- BARRICADE, TYPE III
- DRUM WITH MONO-DIRECTIONAL STEADY BURNING LIGHT
- ARROW BOARD
- TEMPORARY PAVEMENT

REVISIONS	
NAME	DATE

ILLINOIS DEPARTMENT OF TRANSPORTATION

F.A.I. 94 (DAN RYAN EXPRESSWAY)

MAINTENANCE OF TRAFFIC PLAN
STAGE 3A - NB I-94
NB I-57 STA. 184+00 TO 214+00
SHEET 1 OF 7

SCALE: 1"=50'-0" DRAWN BY: RTM
DATE: MARCH 7, 2006 CHECKED BY: JDF

TY·LIN INTERNATIONAL

p:\02373\road\c20\mt203ash003a.dgn
3/3/2006 3:41:58 PM