F.A.I. RTE.	SECTION	COUNTY	TOTAL SHEETS	SHEET NO.
57	*	COOK	916	582
STA.	TO STA.			
FED. ROAD DIST. NO.	ILLINOIS	FED. AID PROJECT		

CONTRACT NO. 62304
*(1516.1, 1717, & 1818) R-4

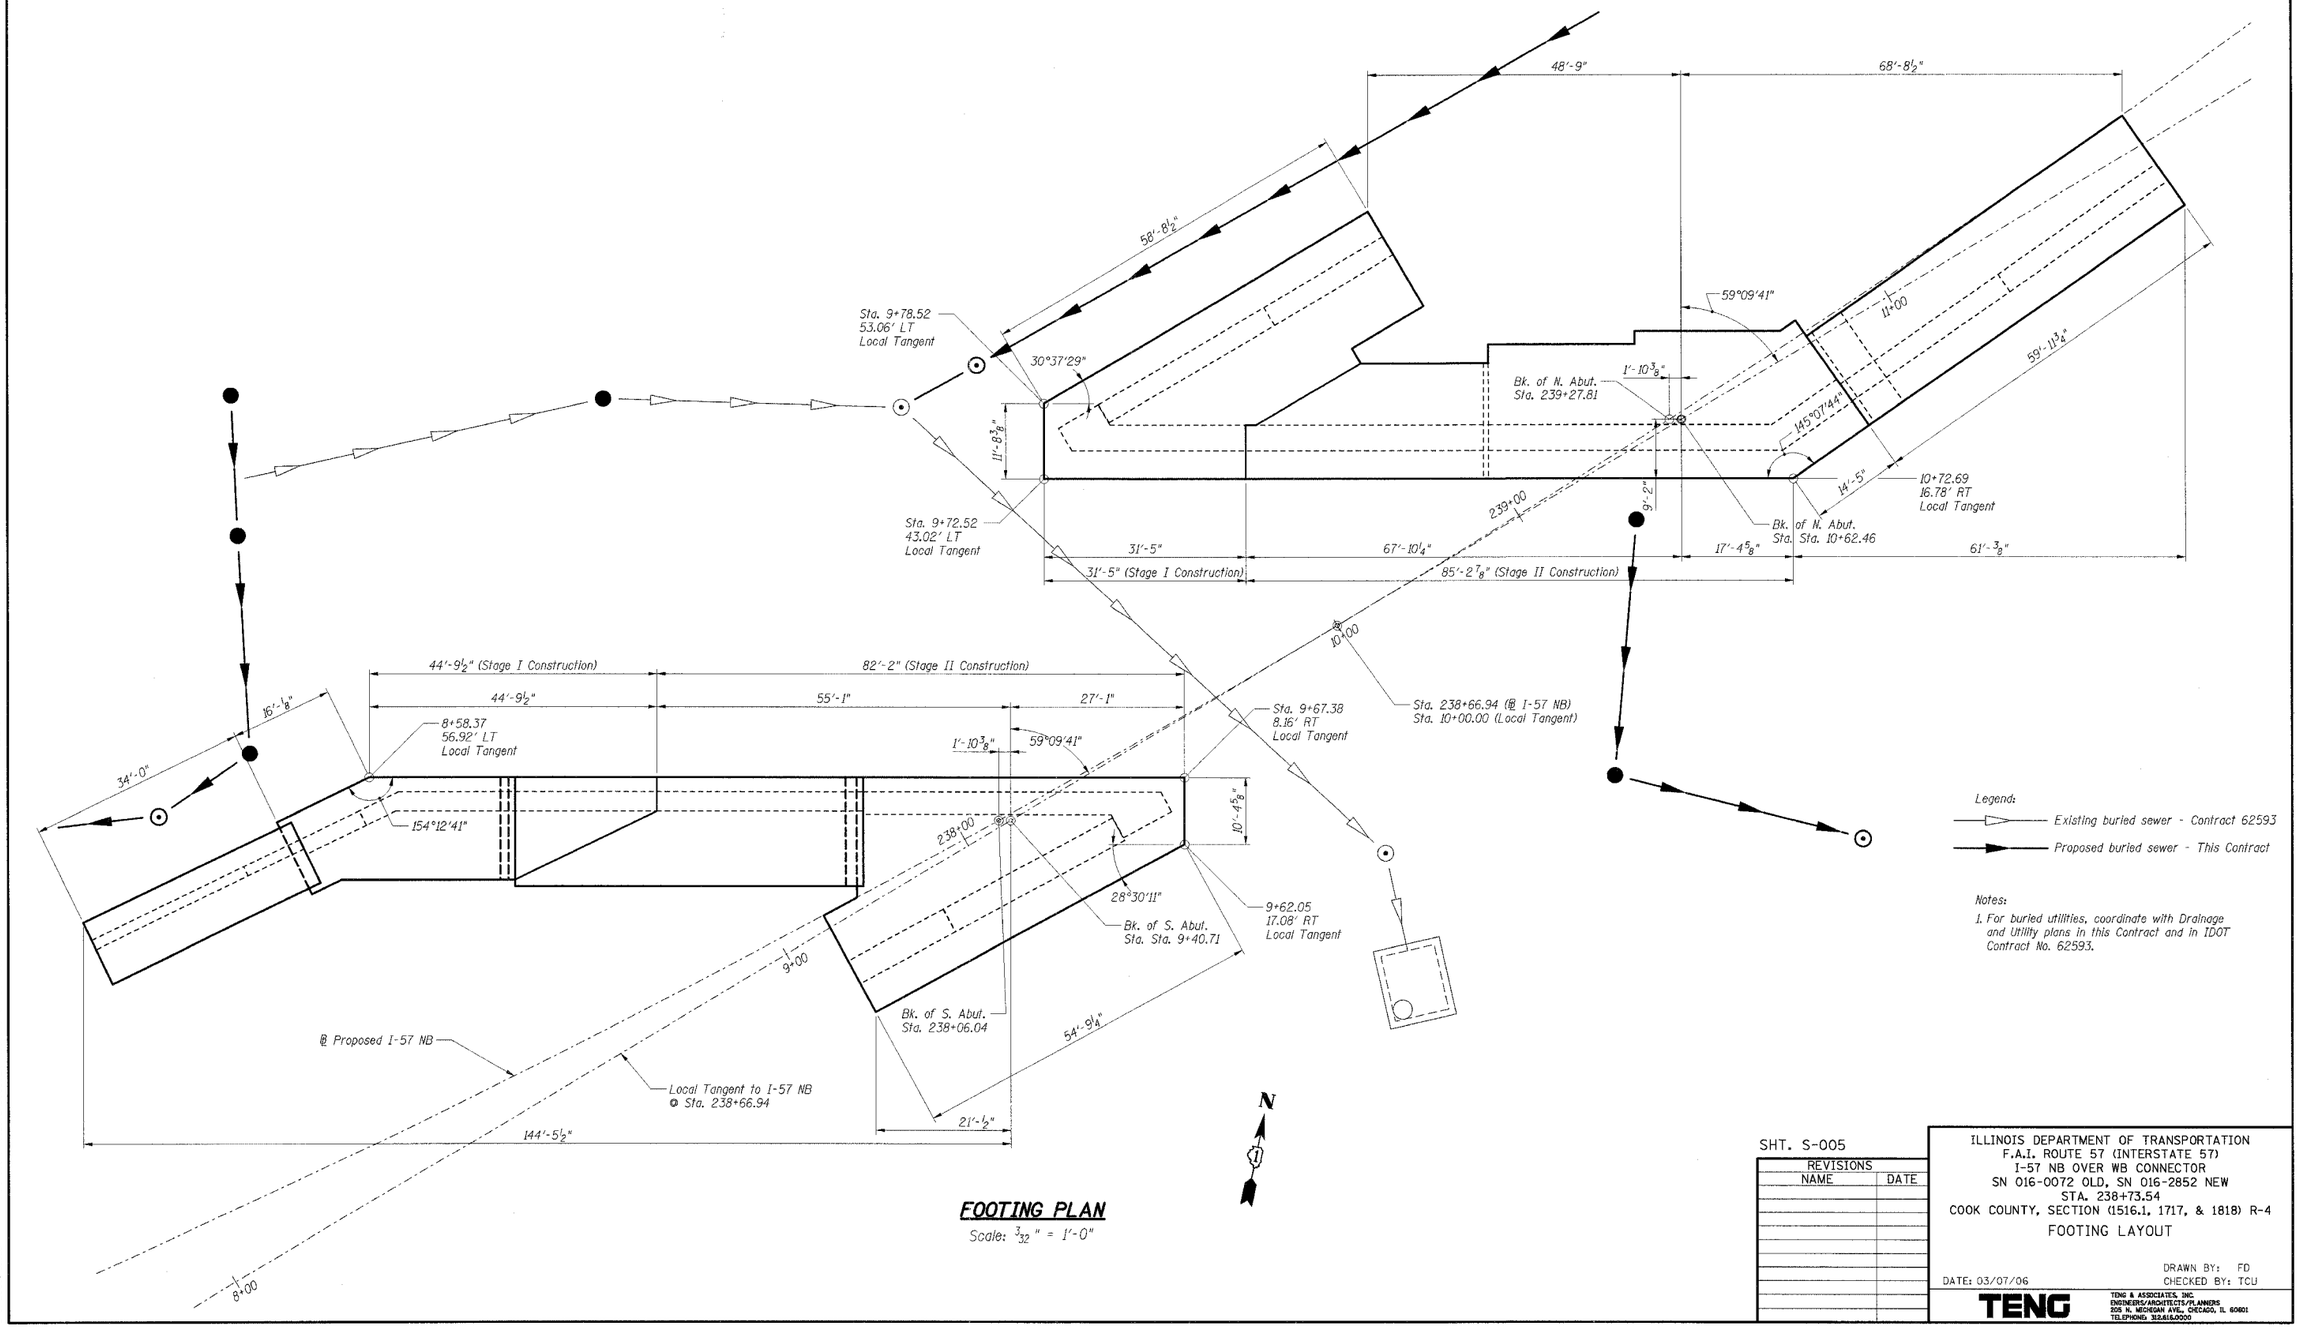

FOOTING PLAN

Scale: $\frac{3}{32}$" = 1'-0"

Legend:

- Existing buried sewer - Contract 62593
- Proposed buried sewer - This Contract

Notes:

1. For buried utilities, coordinate with Drainage and Utility plans in this Contract and in IDOT Contract No. 62593.

SHT. S-005

REVISIONS	
NAME	DATE

ILLINOIS DEPARTMENT OF TRANSPORTATION
F.A.I. ROUTE 57 (INTERSTATE 57)
I-57 NB OVER WB CONNECTOR
SN 016-0072 OLD, SN 016-2852 NEW
STA. 238+73.54
COOK COUNTY, SECTION (1516.1, 1717, & 1818) R-4
FOOTING LAYOUT

DATE: 03/07/06
DRAWN BY: FD
CHECKED BY: TCU

TENG
TENG & ASSOCIATES, INC.
ENGINEERS/ARCHITECTS/PLANNERS
205 N. MICHIGAN AVE., CHICAGO, IL 60601
TELEPHONE 312.616.0000

...\EXCOMP.DGN...\XXXXX77.DGN...\SBL00V8T.DGN...\AB70CWEC.DGN...\BRB090ER.DGN...\UTLCONROT.DGN...\GPEC0W0A.DGN...\ABT00WEA.DGN...\TSL00VVT.DGN...\TSL00VVT2.DGN...\EF5-0001\PROJ_CVL\DOCUMENT~1\930860\STRUCT~1\DGN\FND00Y8L.DGN
3-01-2006, 15:38:20 LDETC