PROFILE		BY	DATE
NOTE BOOK NO.	SURVEYED		
	PLOTTED		
	GRADES CHECKED		
	B.M. NOTED		
	STRUCTURE NOTAT'NS CH'KD		

TYLIN INTERNATIONAL

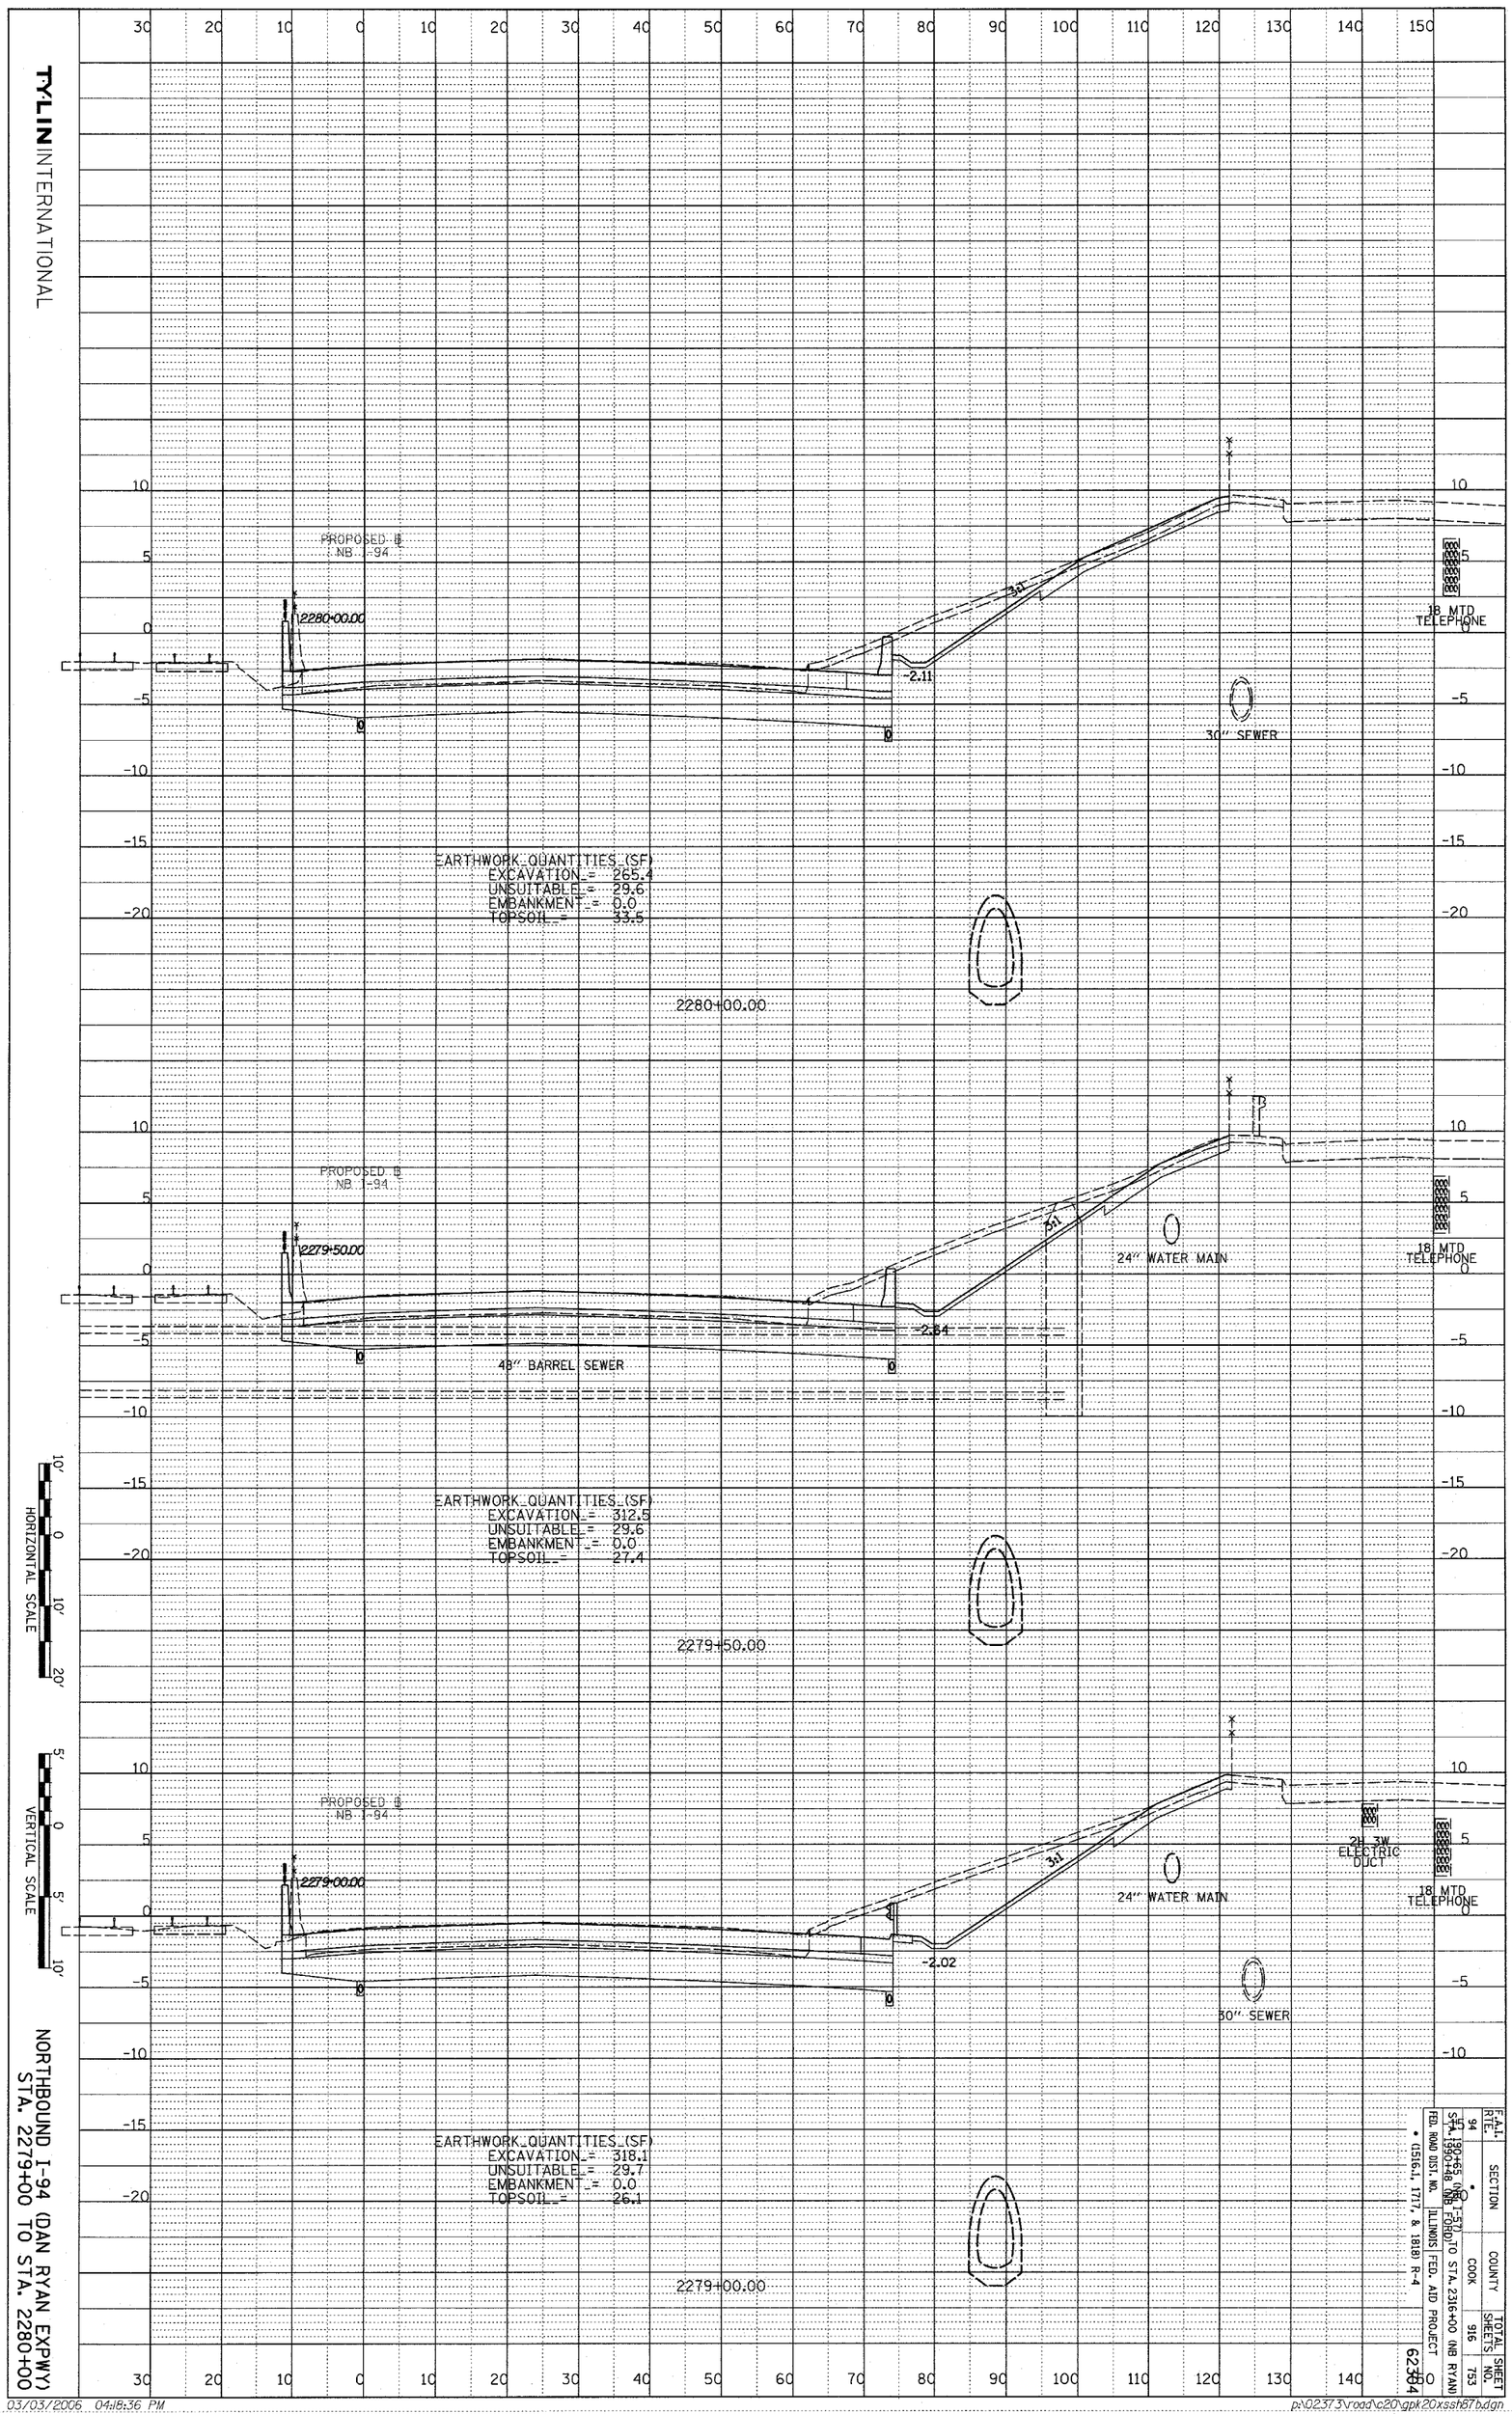

NORTHBOUND I-94 (DAN RYAN EXPWY)
STA. 2279+00 TO STA. 2280+00

F.A.I. RTE.	SECTION	COUNTY	TOTAL SHEETS	SHEET NO.
94	•	COOK	916	753

U.S. 190+65 (NB I-57) TO STA. 2316+00 (NB RYAN)
STA. 1990+48 (NB FORD)

FED. ROAD DIST. NO. ILLINOIS FED. AID PROJECT
• (1516.1, 1717, & 1818) R-4

62304

03/03/2006 04:18:36 PM

p:\02373\road\c20\gpk20xssh87b.dgn