F.A.I. RTE.	SECTION	COUNTY	TOTAL SHEETS	SHEET NO.
94	•	COOK	764	106
STA. 88+60 (SB I-57) (126+91 (SB FORD) TO STA. 1313+00 (SB RYAN)				
FED. ROAD DIST. NO.	ILLINOIS	FED. AID PROJECT		
• (1516.1, 1717, & 1818) R-5				62593

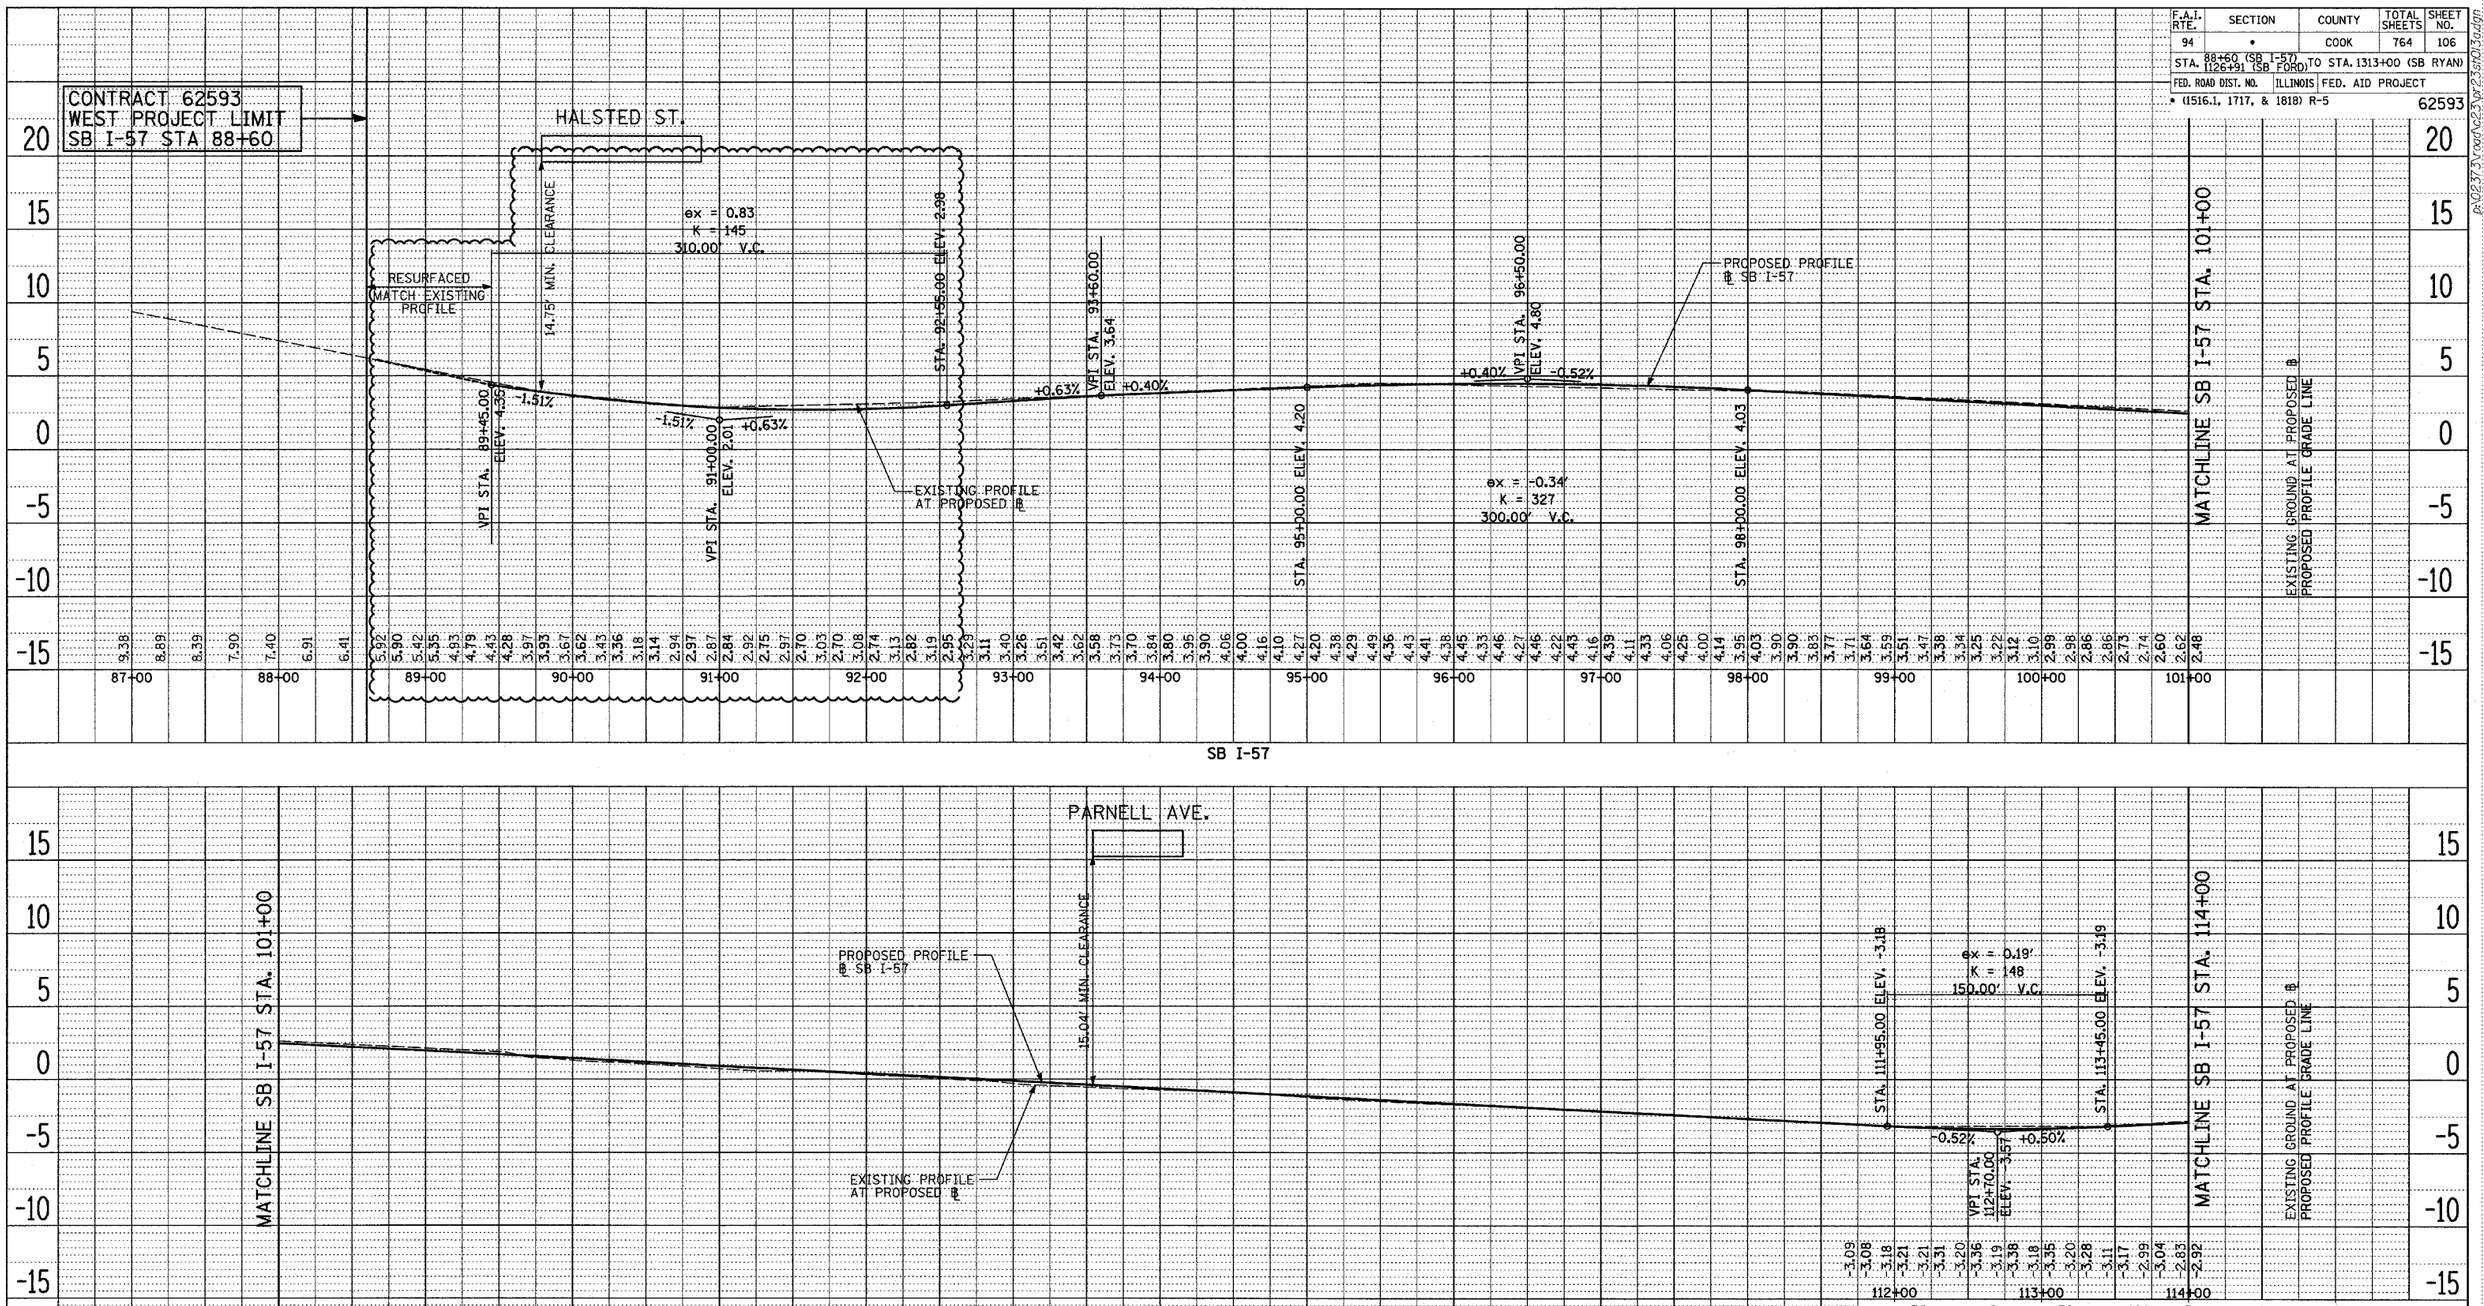

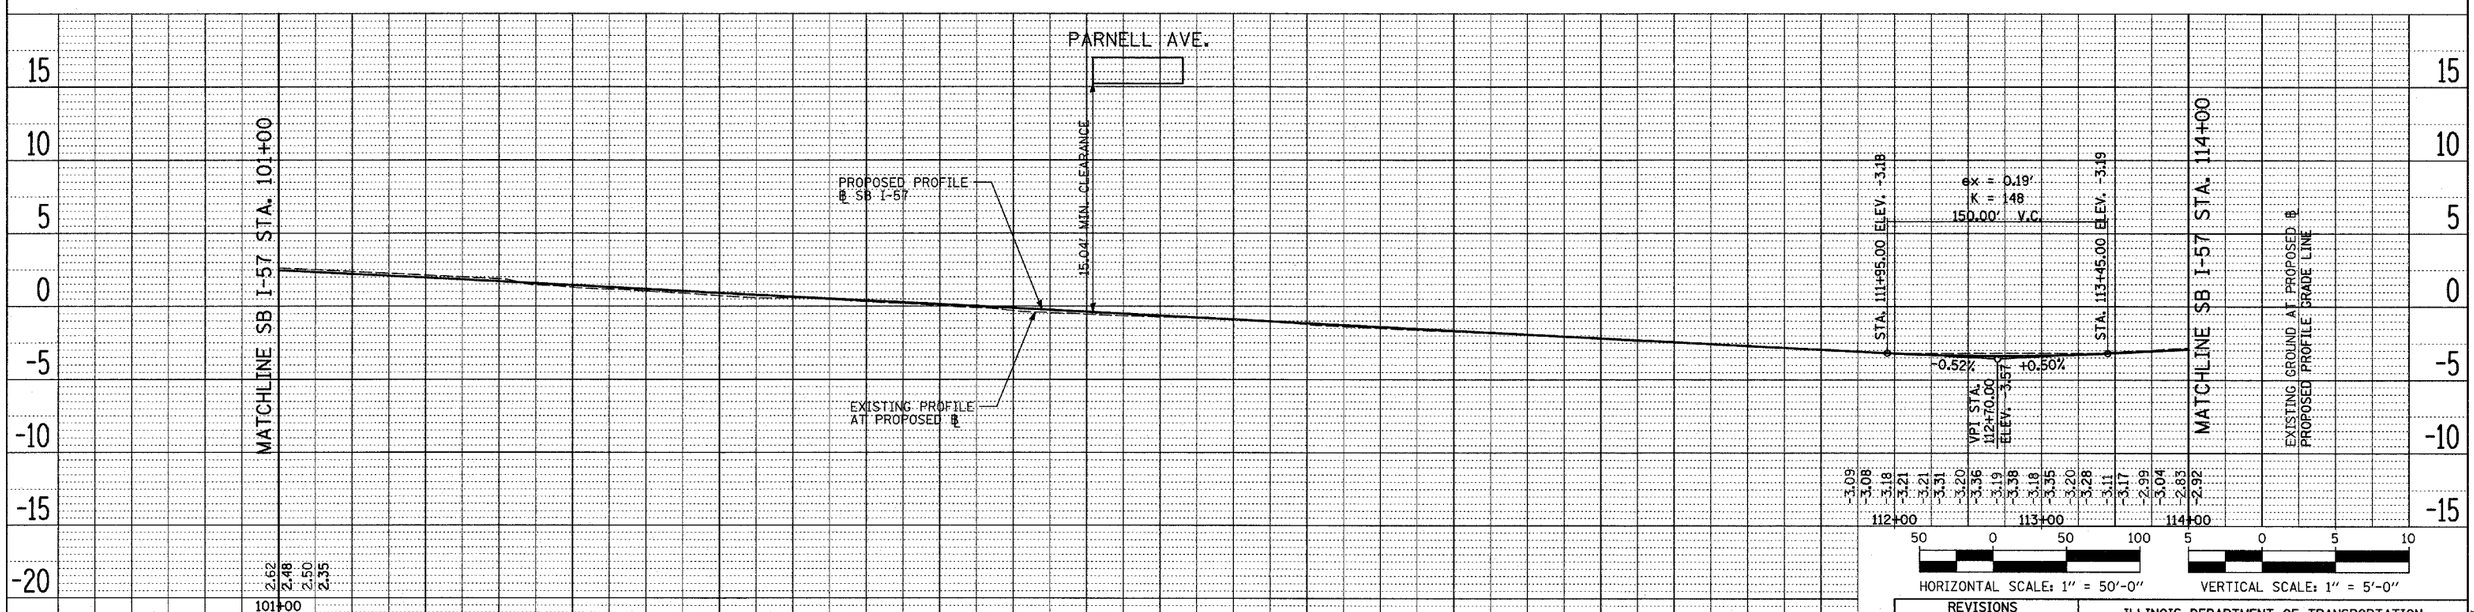

HORIZONTAL SCALE: 1" = 50'-0" VERTICAL SCALE: 1" = 5'-0"

REVISIONS	
NAME	DATE
ADDENDUM 1	05/08/06

ILLINOIS DEPARTMENT OF TRANSPORTATION

F.A.I. 94 (DAN RYAN EXPRESSWAY)

EXISTING AND PROPOSED PROFILES
SB I-57
STA. 88+60.00 TO 114+00.00

SCALE: 1"=50' HORIZ. 1"=5' VERT. DRAWN BY: JPM

DATE: MARCH 1, 2006 CHECKED BY: MPG

TYLIN INTERNATIONAL

PLAN | SURVEYED | PLOTTED | ALIGNMENT CHECKED | RT. OF WAY PROVED | CADD FILE NAME | NOTE BOOK | NO. | BY | DATE

05/05/2006 04:25:06 PM