| F.A.I. RTE. | SECTION | COUNTY | TOTAL SHEETS | SHEET NO. |
|---|---|---|---|---|
| 94 | • | COOK | 764 | 110 |

STA. 88+60 (SB I-57) 1126+91 (SB FORD) TO STA. 1313+00 (SB RYAN)

FED. ROAD DIST. NO. | ILLINOIS | FED. AID PROJECT

• (1516.1, 1717, & 1818) R-5

62593

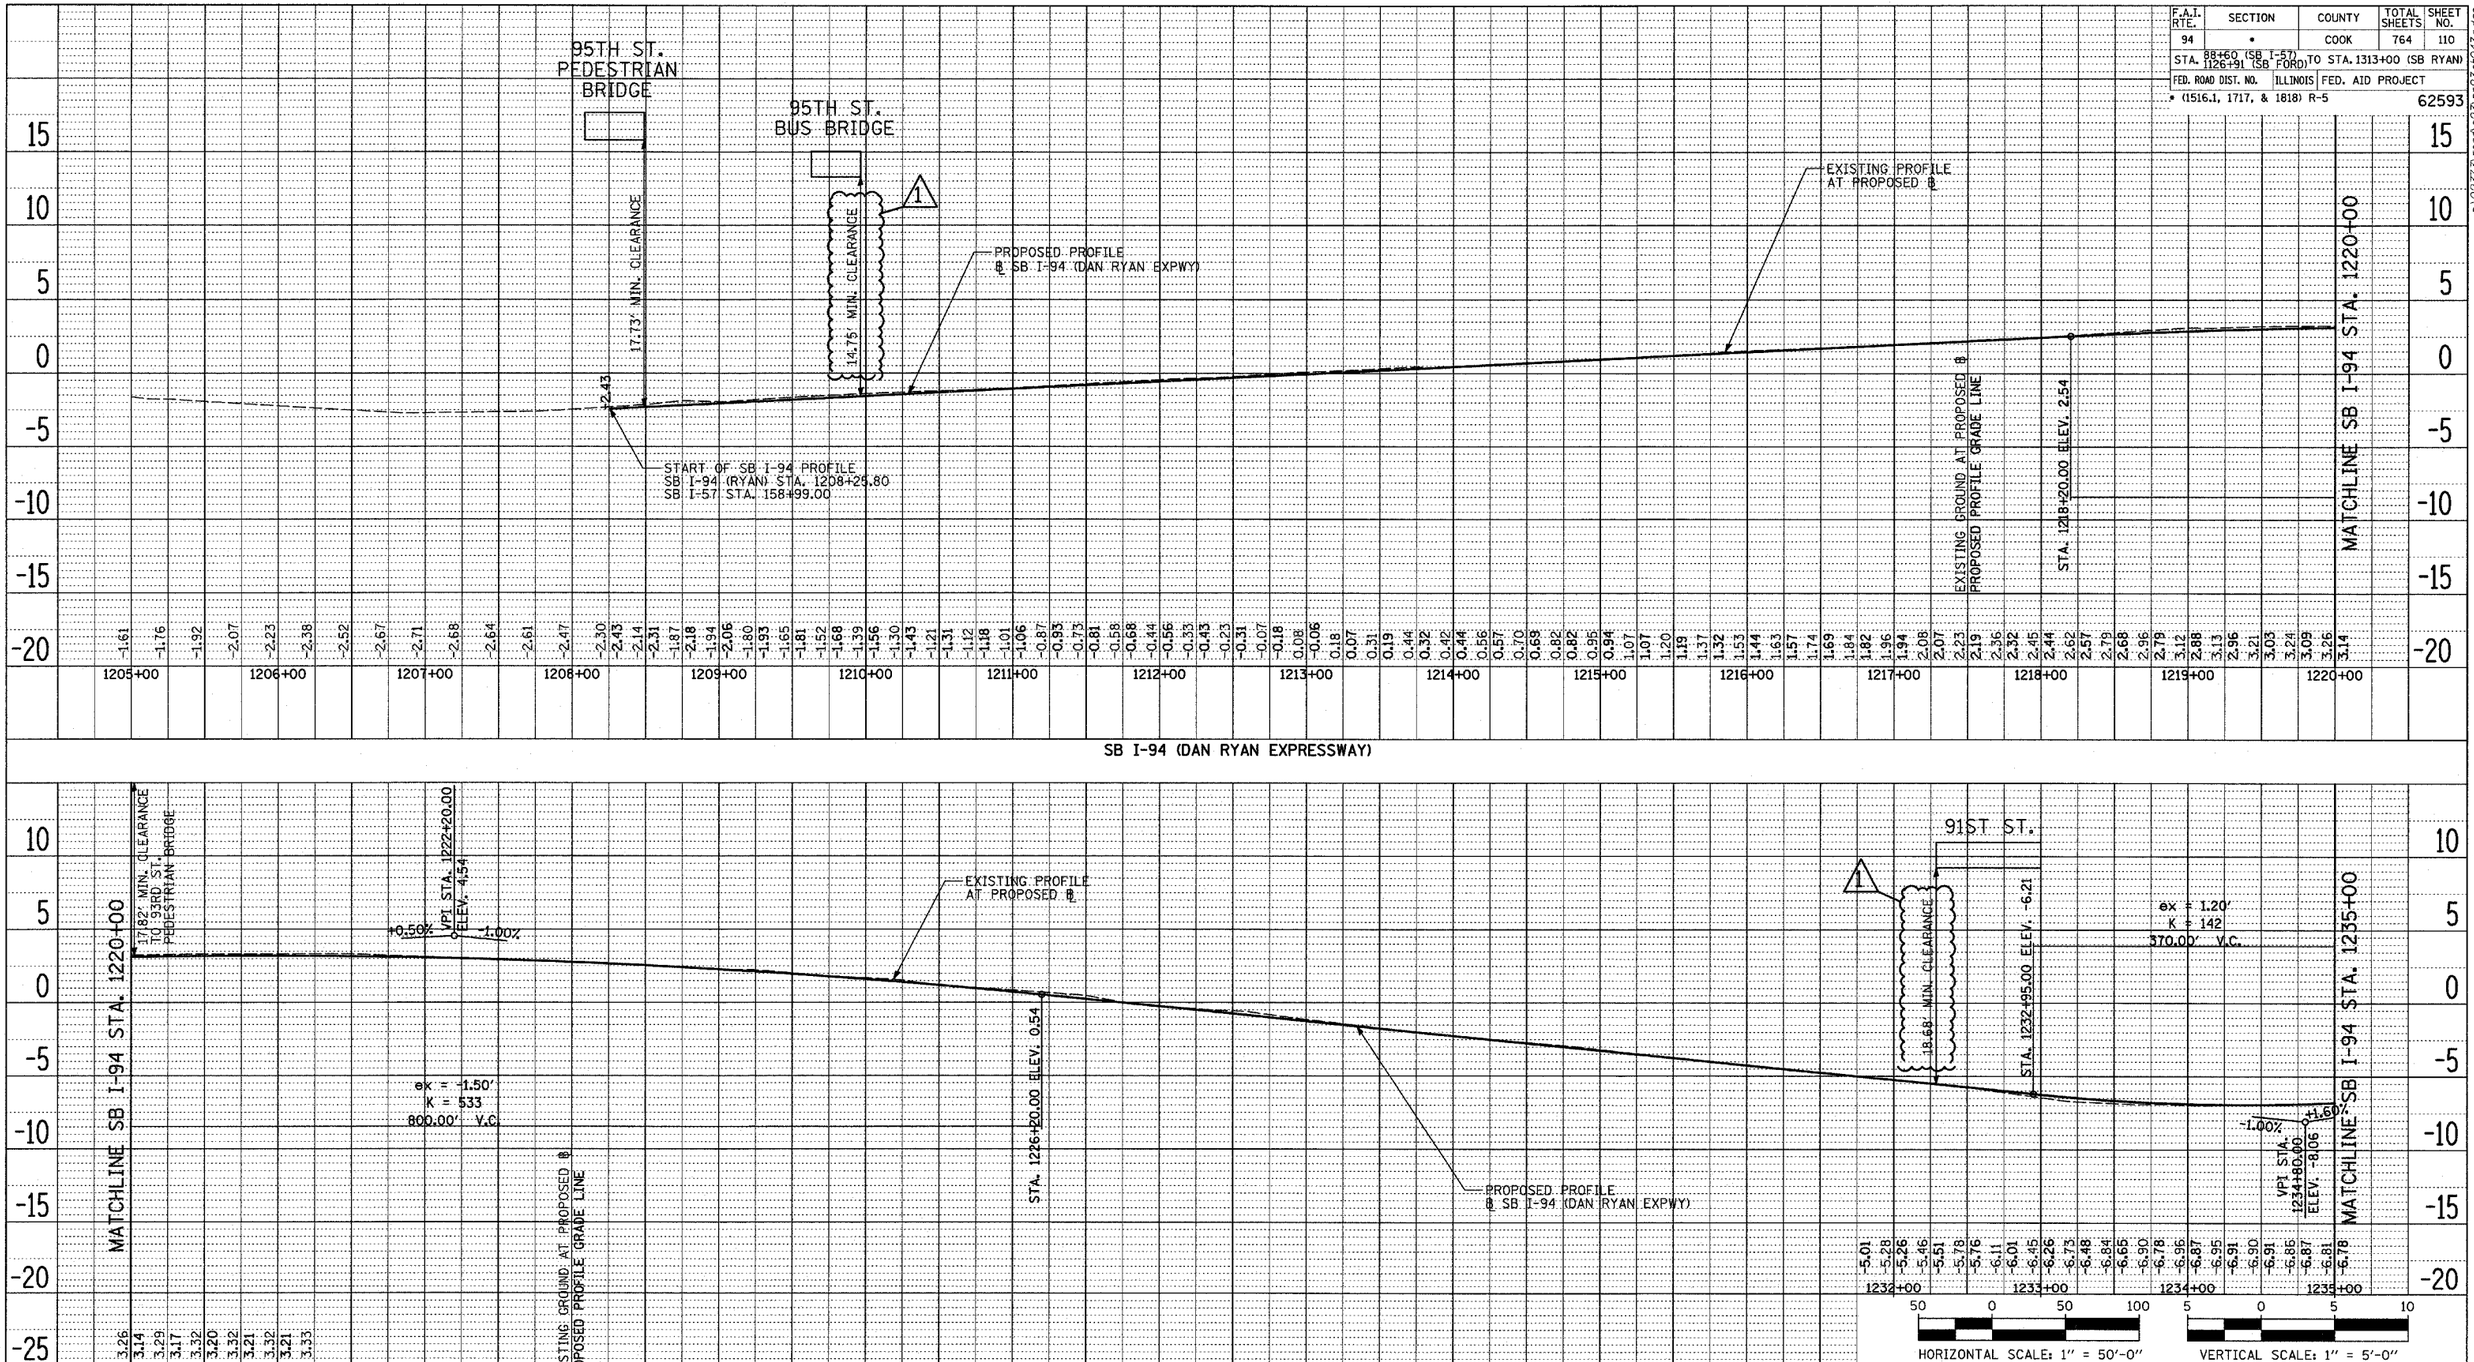


HORIZONTAL SCALE: 1" = 50'-0"

VERTICAL SCALE: 1" = 5'-0"

| REVISIONS | |
|---|---|
| NAME | DATE |
| ADDENDUM 1 | 05/08/06 |

ILLINOIS DEPARTMENT OF TRANSPORTATION

F.A.I. 94 (DAN RYAN EXPRESSWAY)

EXISTING AND PROPOSED PROFILES
SB I-94 (DAN RYAN EXPRESSWAY)
STA. 1208+25.80 TO 1235+00.00

SCALE: 1"=50' HORIZ. 1"=5' VERT.
DATE: MARCH 1, 2006
DRAWN BY: JPM
CHECKED BY: MPG

TYLIN INTERNATIONAL

PLAN | NOTE BOOK NO. | SURVEYED | PLOTTED | ALIGNMENT CHECKED | RT. OF WAY CHECKED | CADD FILE NAME | BY | DATE

05/05/2006 04:25:07 PM