F.A.I. RTE.	SECTION	COUNTY	TOTAL SHEETS	SHEET NO.
57	*	COOK	764	509
STA.		TO STA.		
FED. ROAD DIST. NO. 1	ILLINOIS	FED. AID PROJECT		

CONTRACT NO. 62593
*SECTION (1516.1, 1717, & 1818) R-5

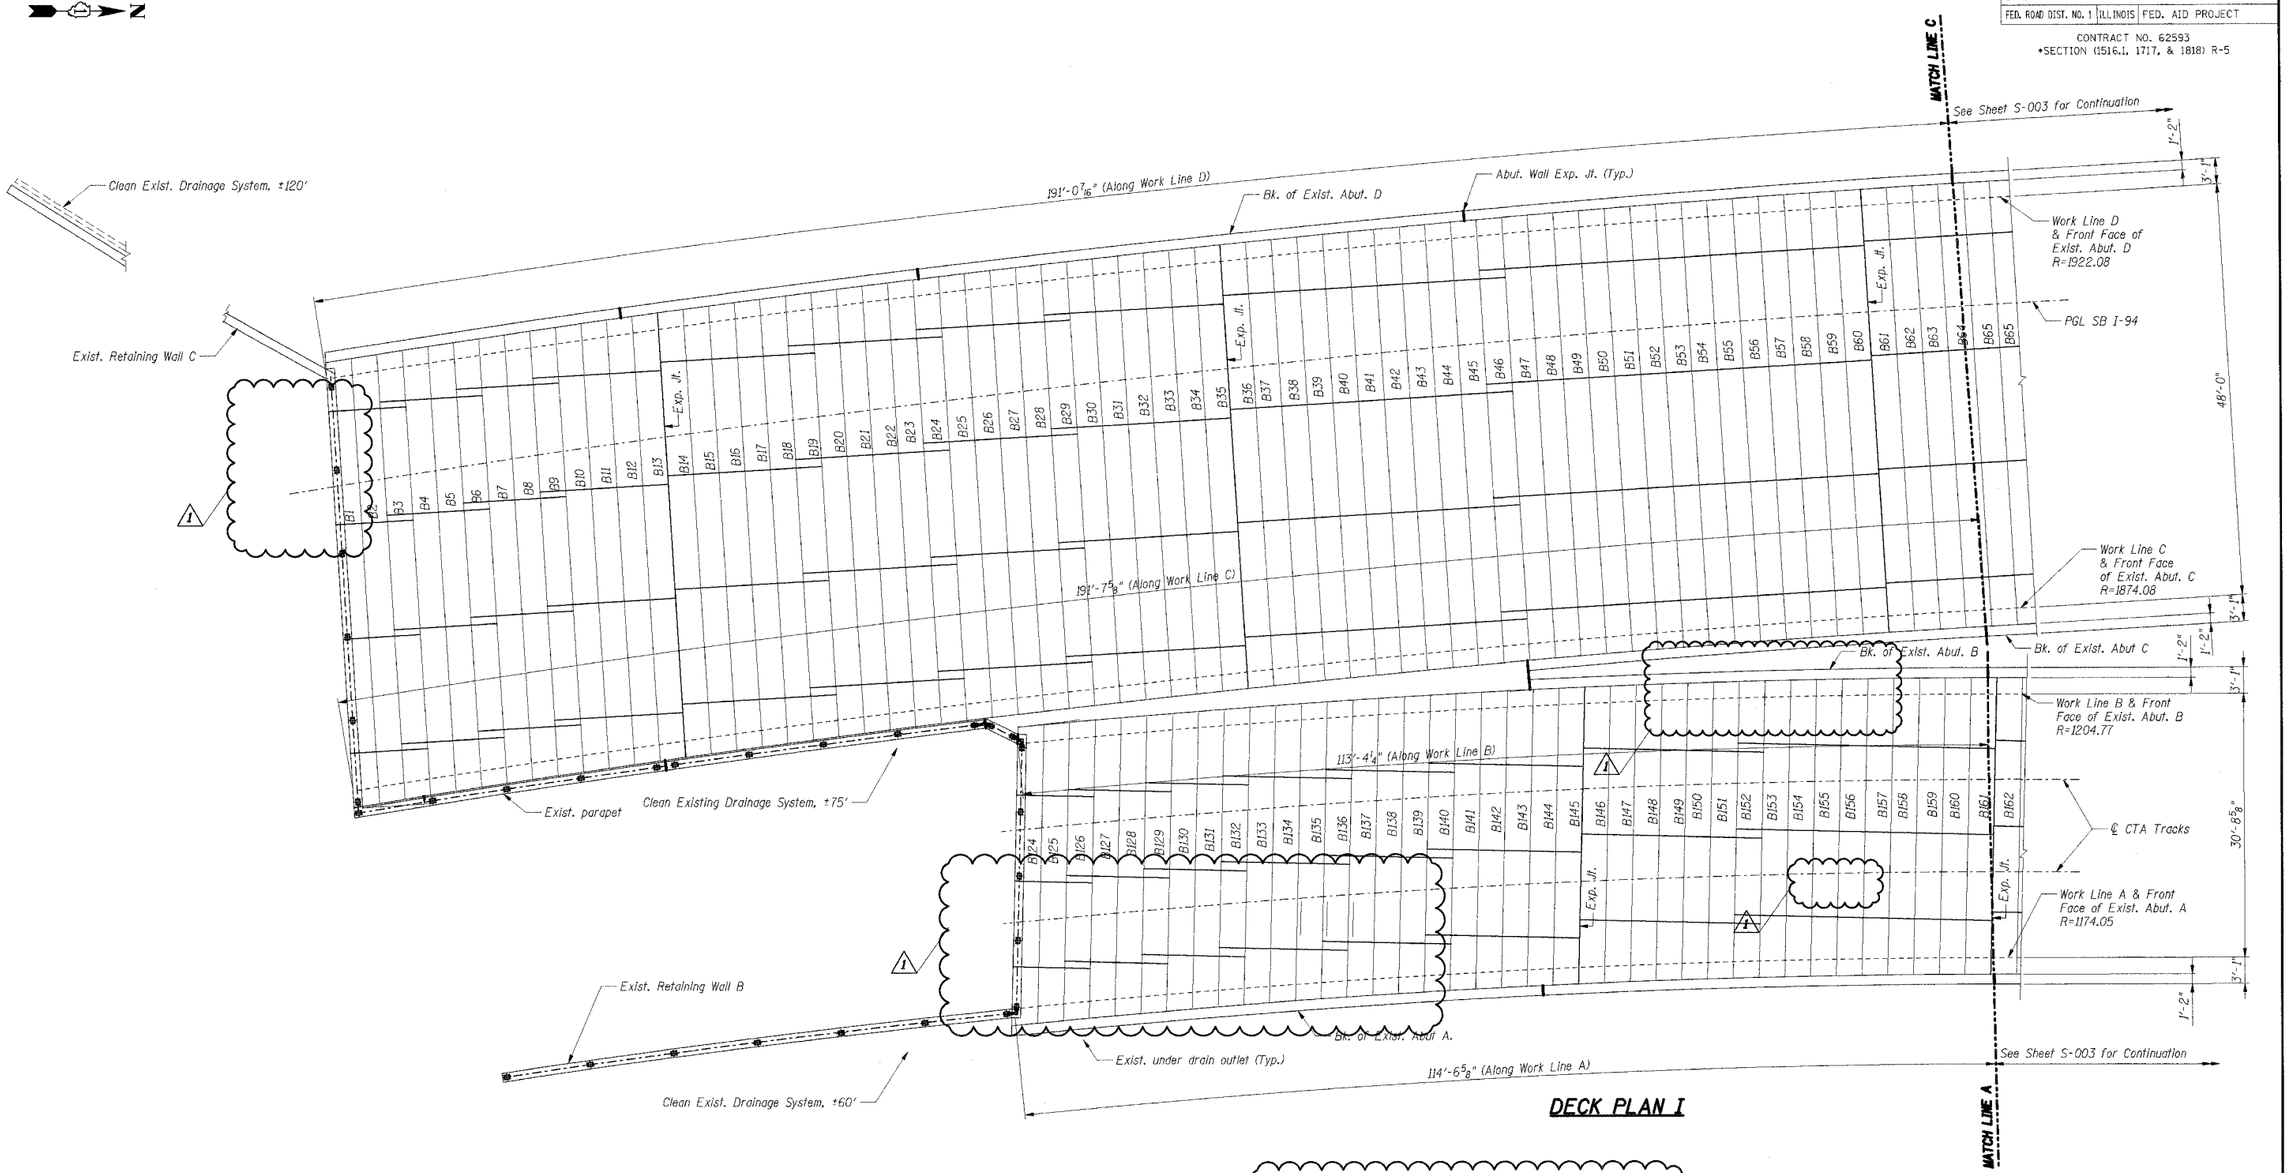

DECK PLAN I

Notes:

1. Work this Sheet with Sheet S-003.
2. The Contractor shall coordinate work on C.T.A. property with the C.T.A. according to the Special Provisions.
3. See Sheet S-003 for Bill of Material.

SHT. S-002

REVISIONS	
NAME	DATE
1 ADDENDUM 1	05/08/06

1 Revised - JFS 5/8/06

ILLINOIS DEPARTMENT OF TRANSPORTATION
F.A.I. ROUTE 57 (INTERSTATE 57) OVER
F.A.I. ROUTE I-94 SB & CTA TRACKS-BRIDGE REPAIRS
SN 016-0073
COOK COUNTY
SECTION (1516.1, 1717, & 1818) R-5
DECK PLAN I

DRAWN BY: VV
DATE: 05/08/06 CHECKED BY: RDS

TENG
TENG & ASSOCIATES, INC.
ENGINEERS/ARCHITECTS/PLANNERS
205 N. MICHIGAN AVE., CHICAGO, IL 60601
TELEPHONE 312.616.0000

..\BRIDGE\DECK\DGN\..\BRIDGE\DECK\DGN\..\DMOD7\NCL.DGN\..\ALT00V5.DGN\..\GPEOOM4.DGN\..\DMOOM3Y.DGN\..\RDWI0VSS.DGN\..\TP00OT46.DGN\..\SUR00VXL.DGN\..\GPEOOT0Y.DGN
5-07-2006, IT34439 T:\DOCUMENT\93086O\STRUCT\DGN\DKPOOM.LIDGN
LEEAC