| F.A.I. RTE. | SECTION | COUNTY | TOTAL SHEETS | SHEET NO. |
|---|---|---|---|---|
| 94 | * | COOK | 764 | 524 |
| STA. 88+60 (SB I-57) 1126+91 (SB FORD) | | TO STA. 1313+00 (SB RYAN) | | |
| FED. ROAD DIST. NO. | ILLINOIS | FED. AID PROJECT | | |

* (1516.1, 1717, & 1818) R-5

62593

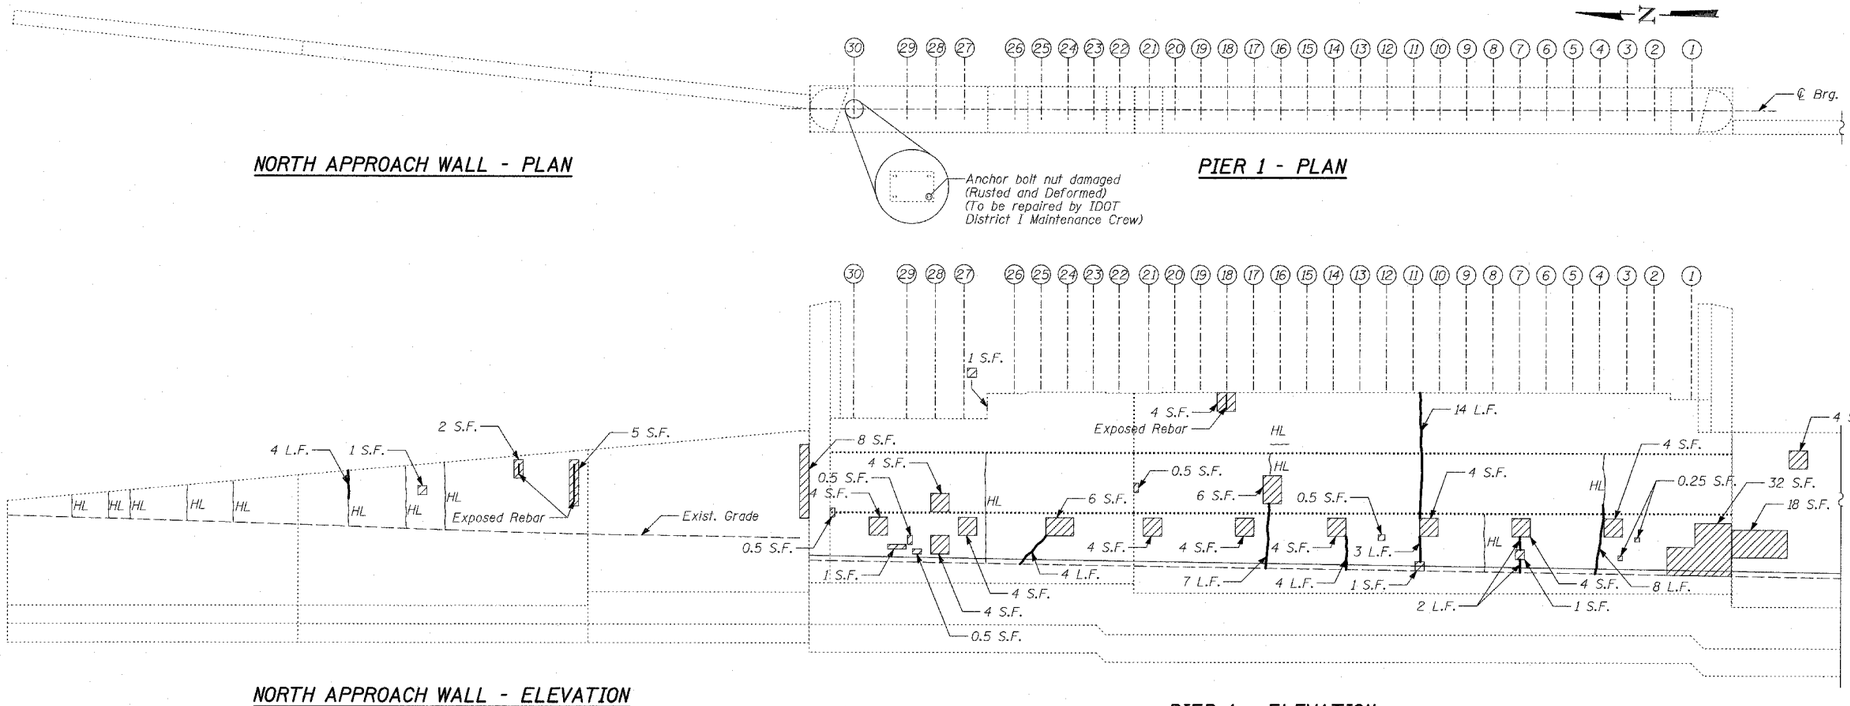


## LEGEND

| | |
|---|---|
| ▨ | Formed Concrete Repair (Depth =< 5") |
| ⟩ | Epoxy Crack Sealing |
| ⟩ HL | Hair Line Crack |

## BILL OF MATERIAL

| ITEM | UNIT | TOTAL |
|---|---|---|
| Epoxy Crack Sealing | FOOT | 48 |
| Formed Concrete Repair (Depth =< 5") | SQ FT | 133 |

TY·LIN INTERNATIONAL

SHEET 2 OF 12

| REVISIONS | |
|---|---|
| NAME | DATE |

ILLINOIS DEPARTMENT OF TRANSPORTATION

F.A.I. 94 (DAN RYAN EXPRESSWAY)

SUBSTRUCTURE REPAIR FOR BELT RAILWAY
EXISTING PIER 1

S.N. 016-0143 DESIGNED BY: MAF, DJR
SCALE: N.T.S. DRAWN BY: MAF, DJR
DATE: MARCH 1, 2006 CHECKED BY: MI

p:\0237\structur\023\railroad\rns23drsh013a_0143.dgn 02/24/2006 01:55:09 PM