F.A.I. RTE.	SECTION	COUNTY	TOTAL SHEETS	SHEET NO.
94	*	COOK	764	764

STA. 88+60 (SB I-57) 1126+91 (SB FORD) TO STA. 1313+00 (SB RYAN)

FED. ROAD DIST. NO. | ILLINOIS | FED. AID PROJECT

* (1516.1, 1717, & 1818) R-5

62593

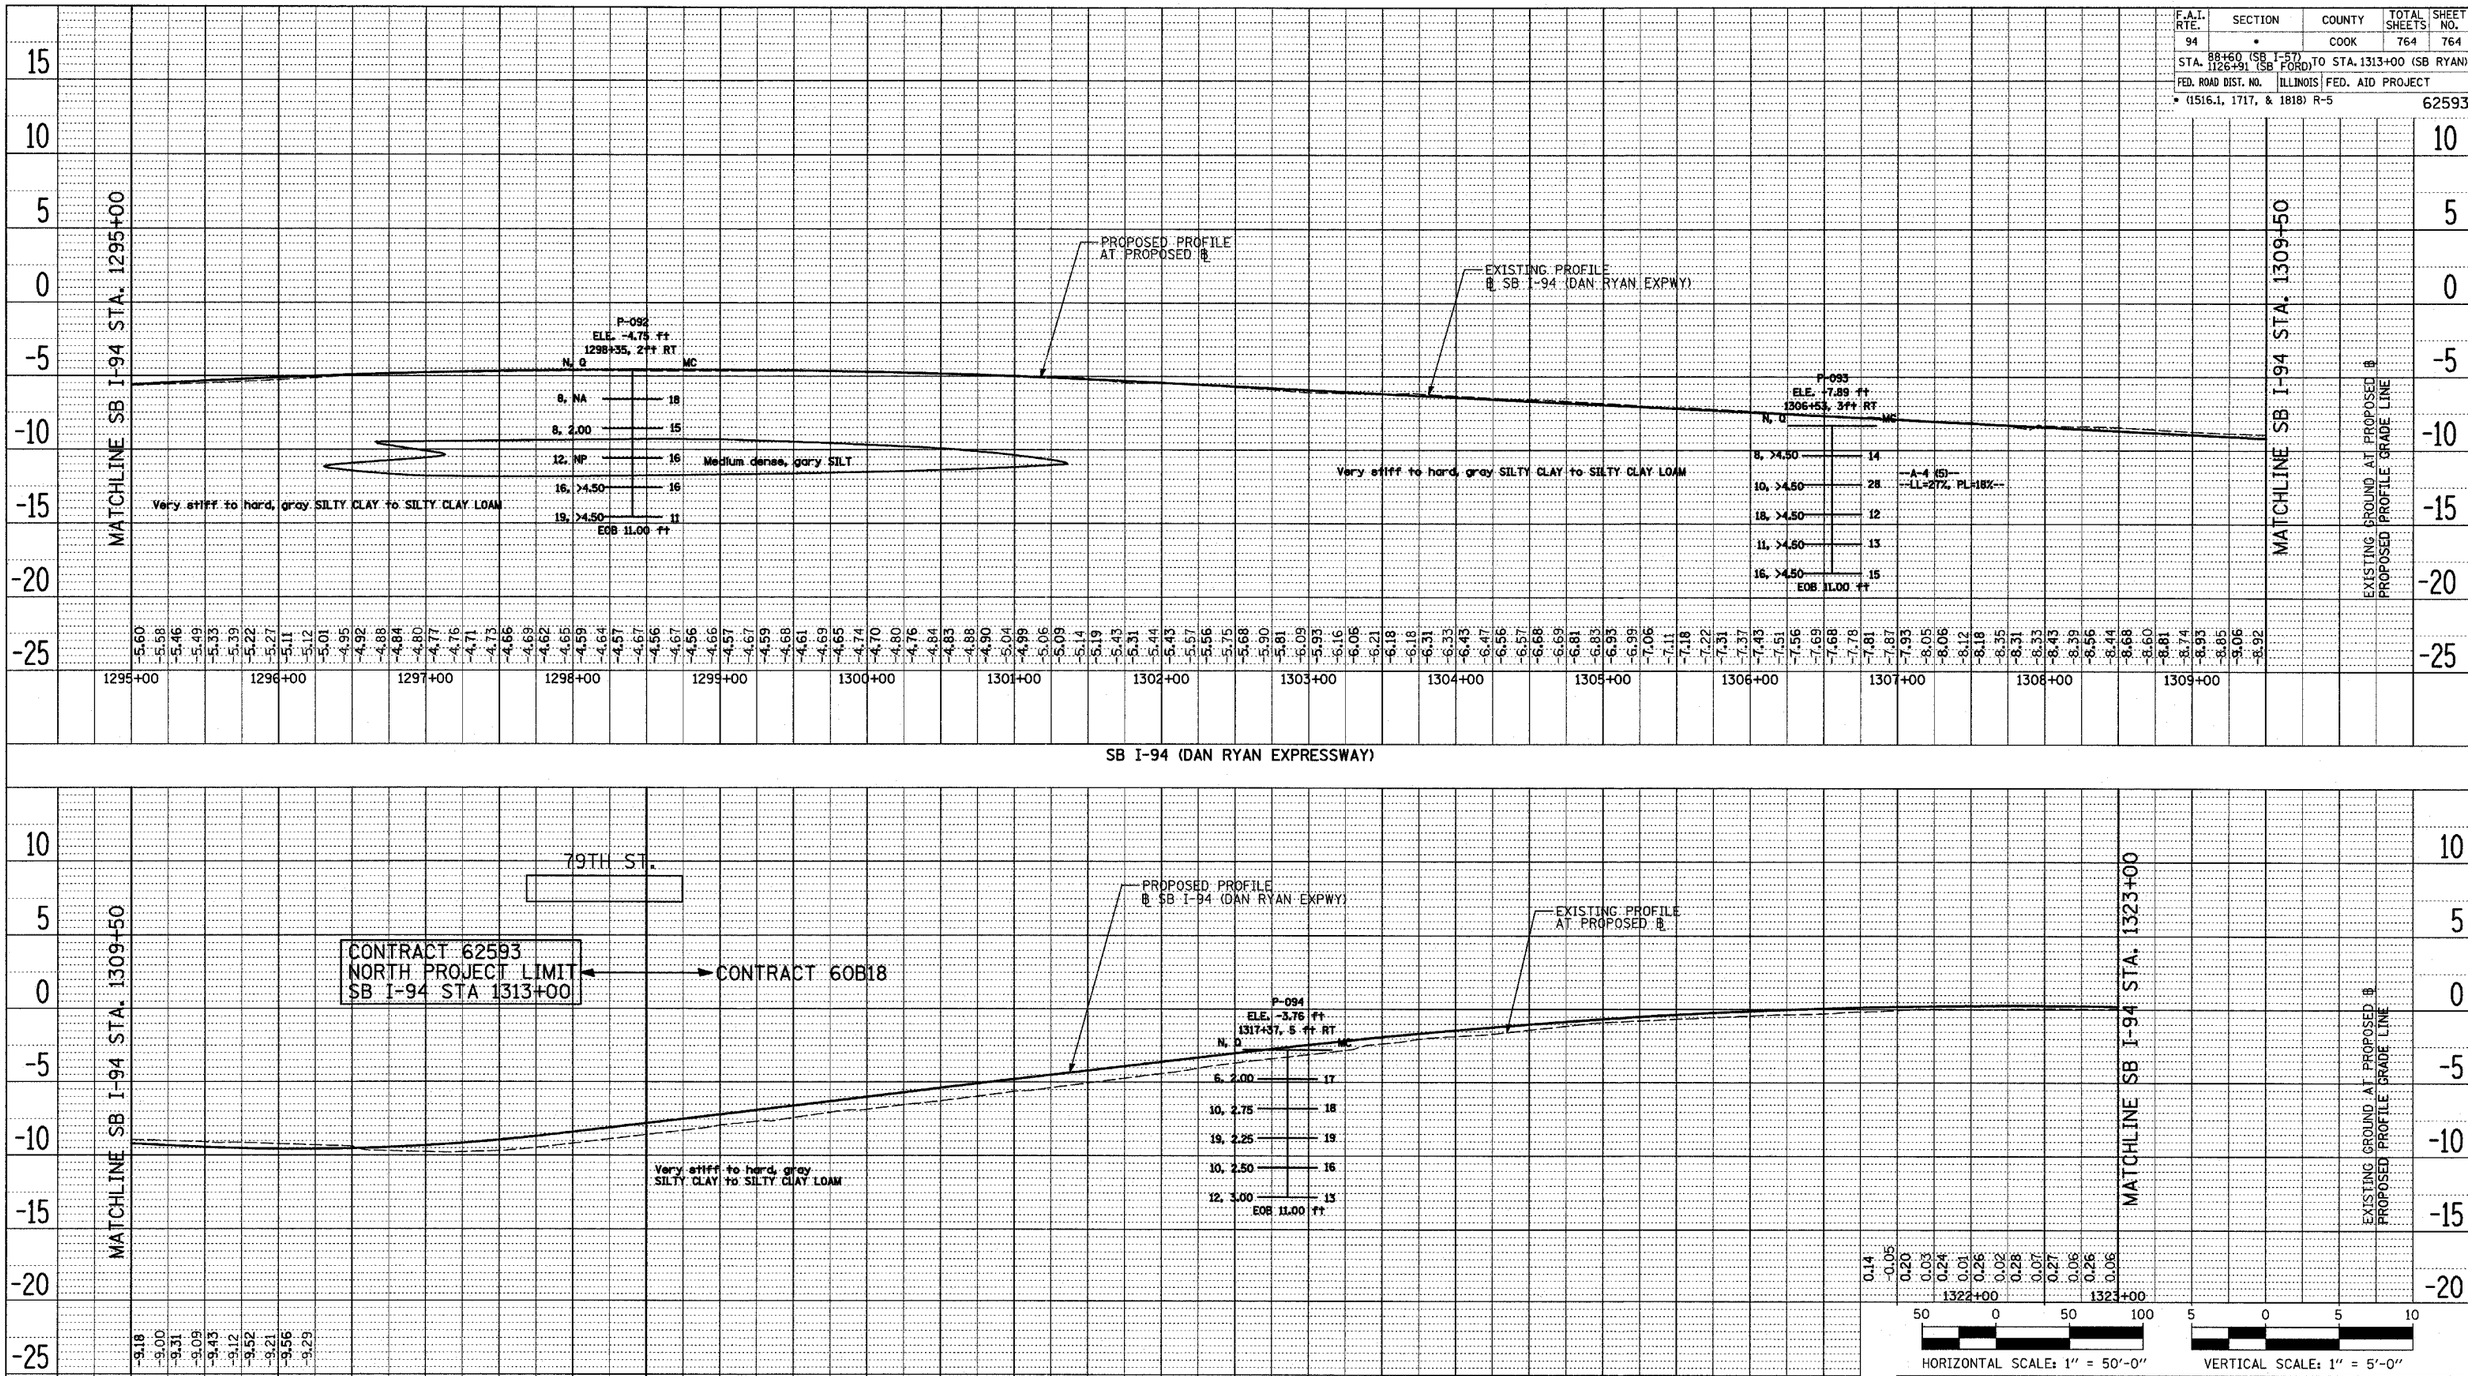

HORIZONTAL SCALE: 1" = 50'-0" VERTICAL SCALE: 1" = 5'-0"

REVISIONS	
NAME	DATE

Wang Engineering, Inc.
Geotechnical and Environmental Engineers
1145 Main Street
Lombard, IL 60148
630-953-9928

BASED ON DRAWINGS PREPARED BY T.Y. LIN INTERNATIONAL, INC. 414-07-01

ILLINOIS DEPARTMENT OF TRANSPORTATION

F.A.I. 94 (DAN RYAN EXPRESSWAY)
SOIL BORING PROFILES
INSIDE SB I-94 (DAN RYAN EXPRESSWAY)
SHEET 8 OF 12
SB I-94 STA. 1295+00 TO 1323+00

SCALE: 1"=50' HORIZ. 1"=5' VERT. DRAWN BY: SS
DATE: MARCH 1, 2006 CHECKED BY: MLS

PLAN
NOTE BOOK NO.
SURVEYED
PLOTTED
ALIGNMENT CHECKED
ELEV. CHECKED
CADD FILE NAME
BY
DATE