CONTRACT NO. 60828

F.A.P RTE.	SECTION	COUNTY	TOTAL SHEETS	SHEET NO.
90/94	1999-161-1	COOK	75	58
STA.		TO STA.		
FED. ROAD DIST. NO.	ILLINOIS	FED. AID PROJECT		

D-91-411-99

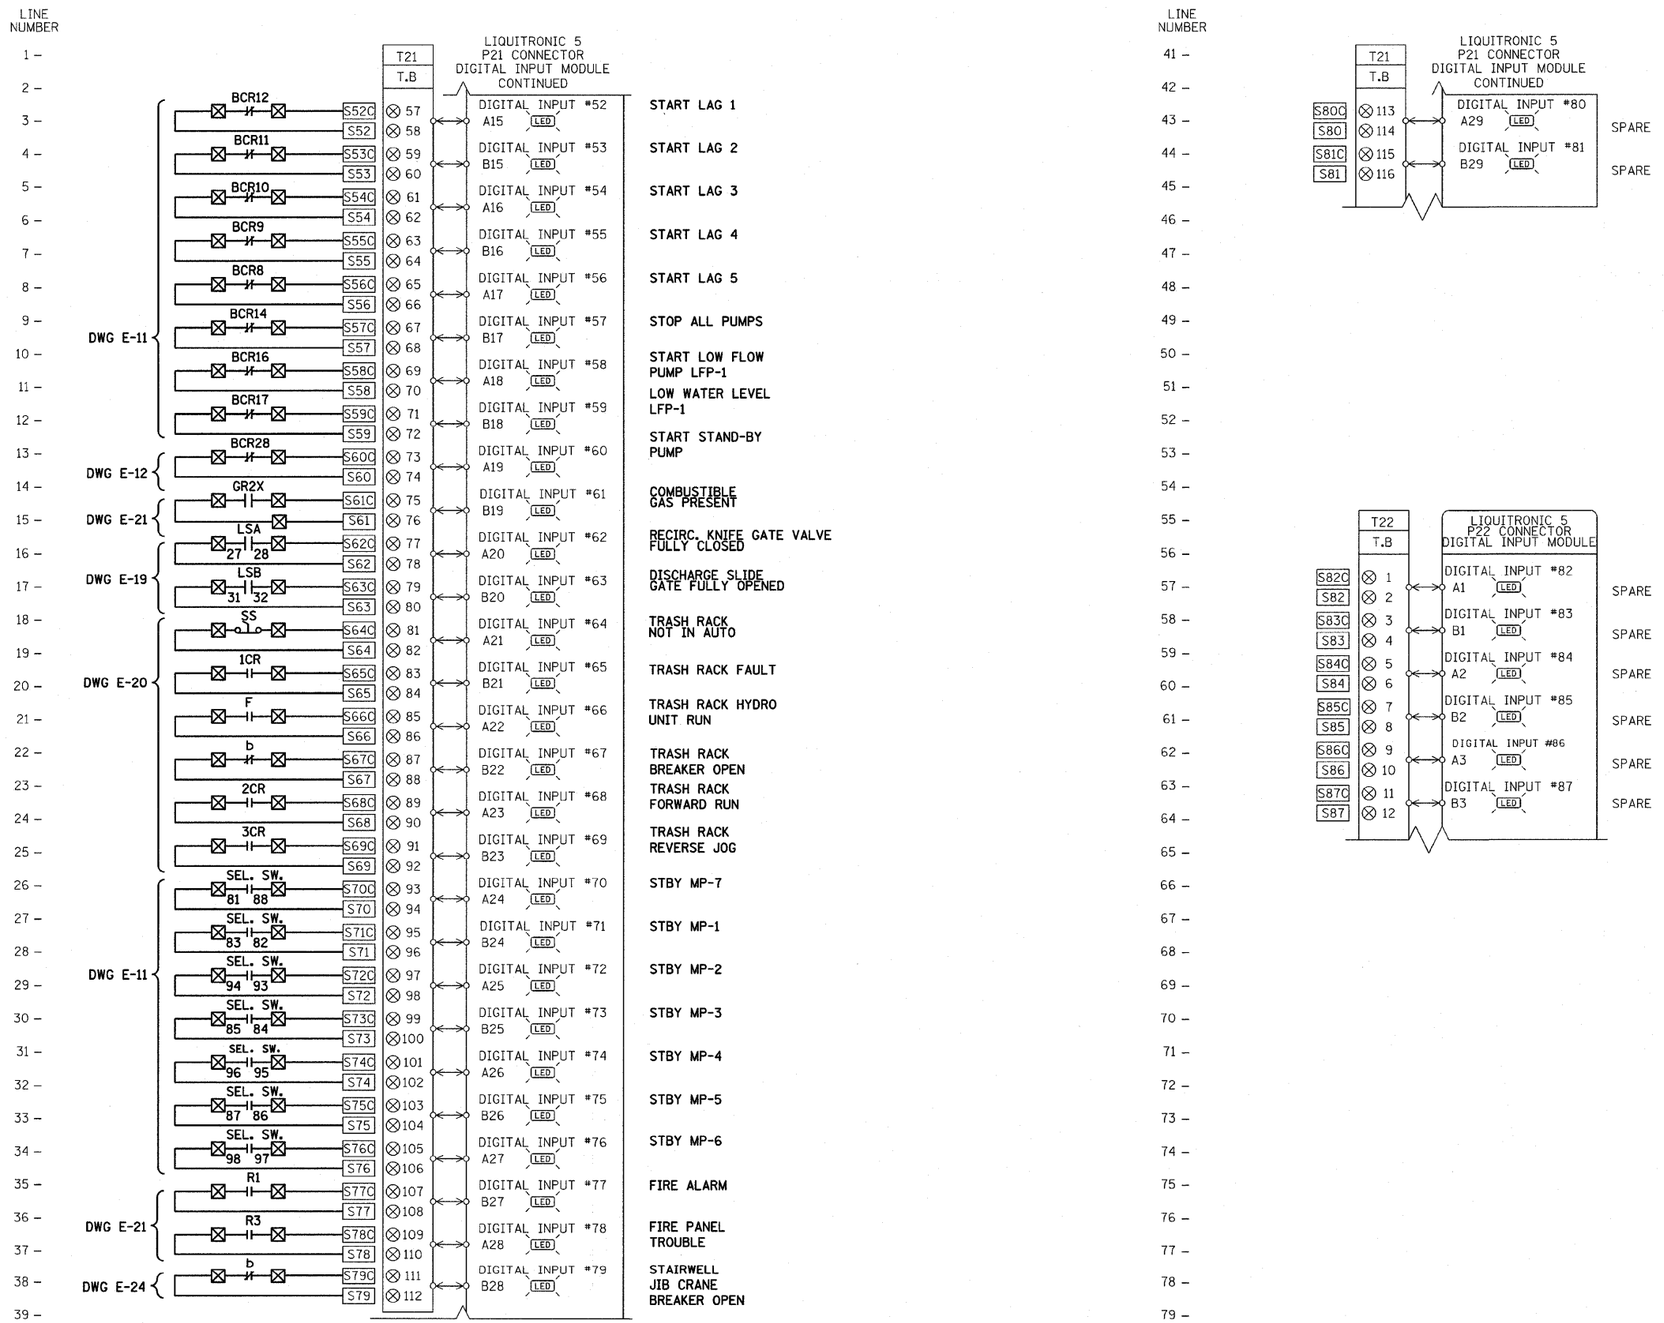

NOTES:

1. FOR NOTES AND LEGEND SEE DWG E-14.

REVISIONS NAME	DATE

ILLINOIS DEPARTMENT OF TRANSPORTATION

SCADA PANEL SCHEMATIC/WIRING DIAGRAM
SHEET 3

SCALE: VERT. NO SCALE HORIZ.
DATE: 3/23/2010

DRAWN BY: B.K.
CHECKED BY: M.Z.

Stanley Consultants INC.
8501 West Higgins Road, Suite 730, Chicago, Illinois 60631-2801
www.stanleygroup.com
Illinois Firm Registration No.: 184-001533

PLOT DATE = 3/22/2010
FILE NAME = I:\60828\Sht-E-16.dgn
PLOT SCALE = 1.0000 '/ IN.
USER NAME = *USER*