FOR INFORMATION ONLY

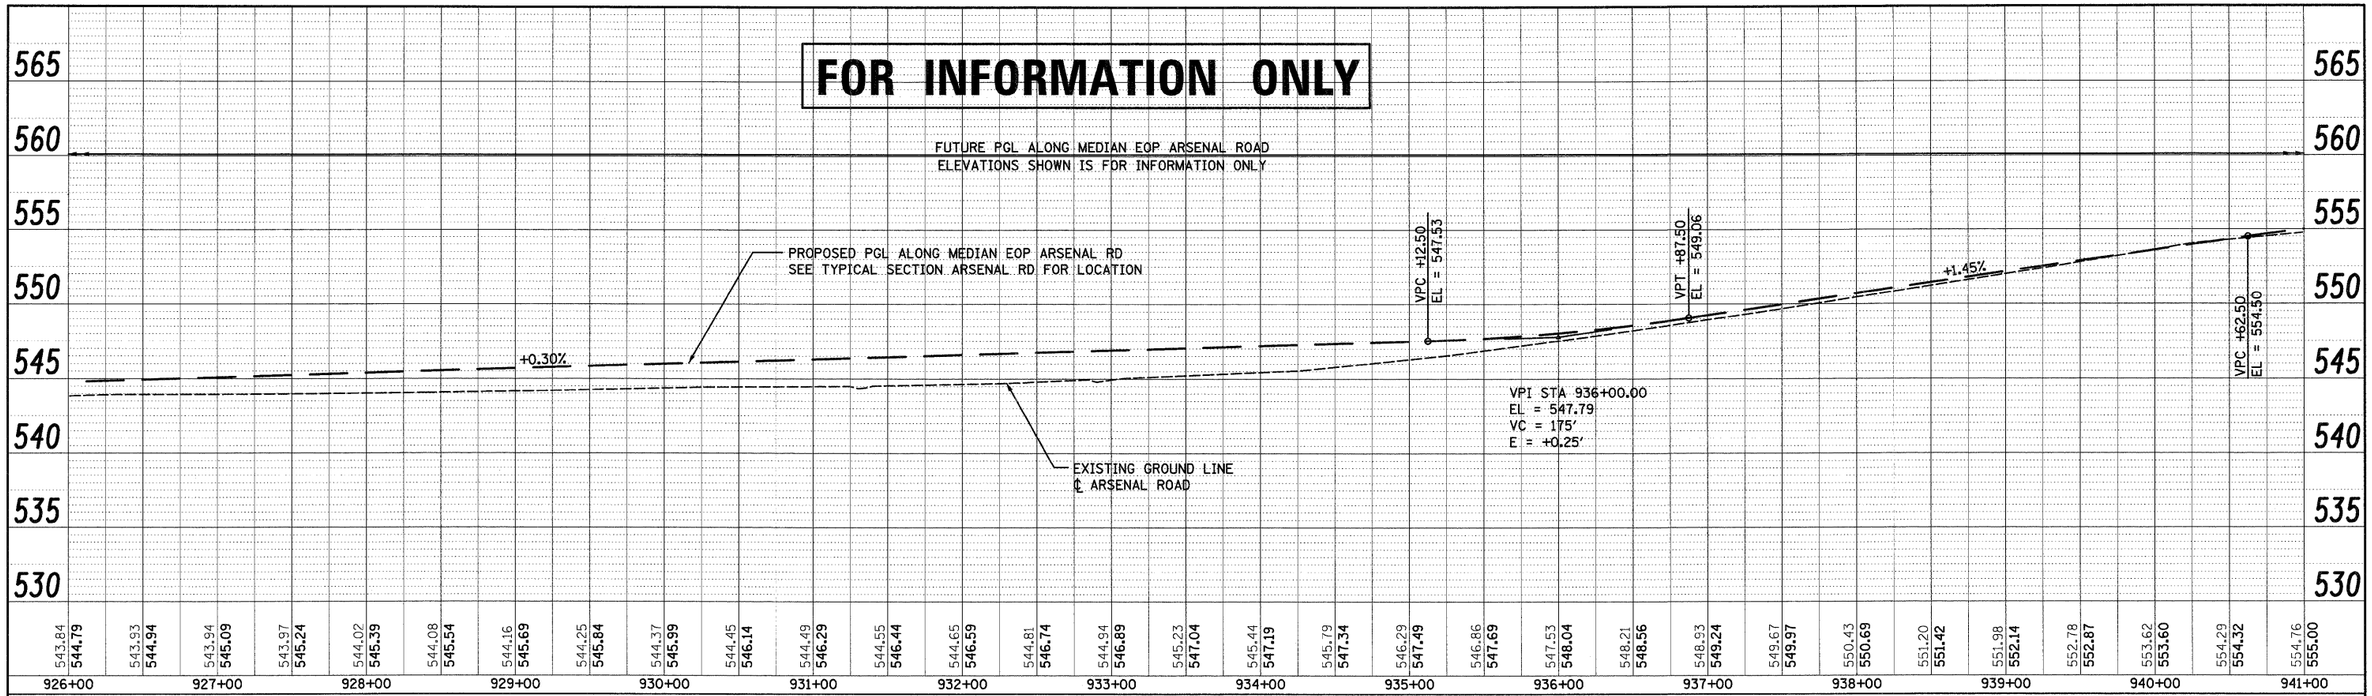

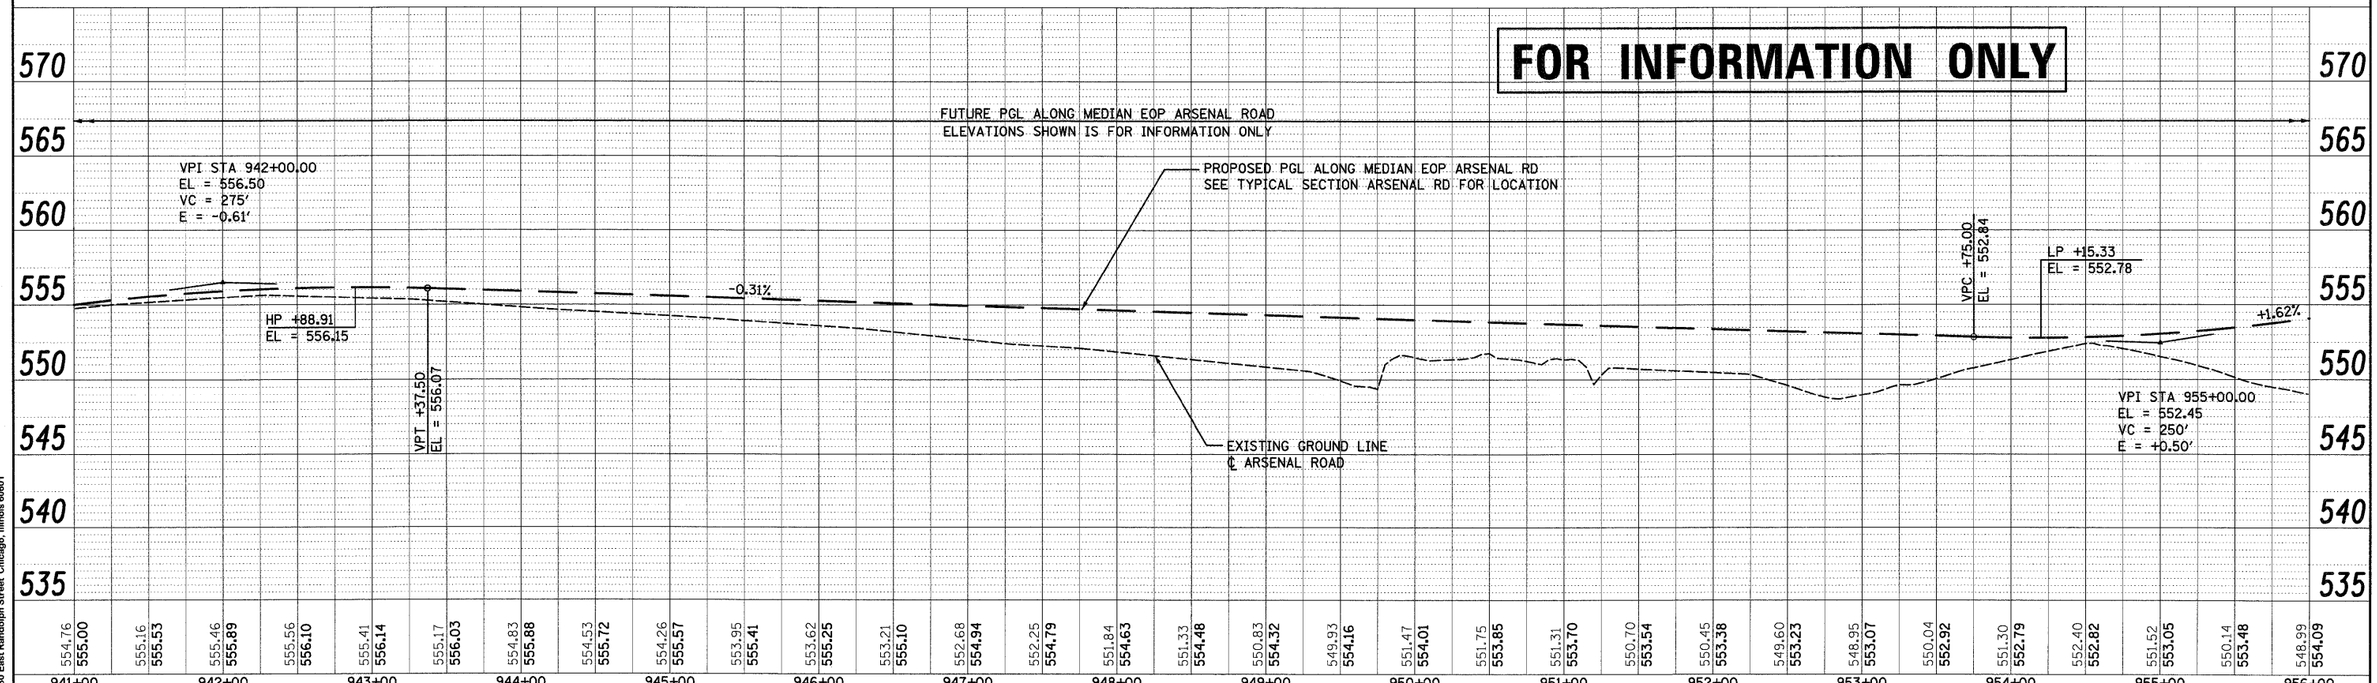

PLAN
SURVEYED
PLOTTED
ALIGNMENT CHECKED
ALL DIM. CHECKED
CADD FILE NAME
NOTE BOOK
NO.
BY
DATE

PROFILE
SURVEYED
PLOTTED
GRADES CALCULD
ALL DIM. CHKD
STRUCTURE NOTATNS CK'KD
NOTE BOOK
NO.
BY
DATE

McDonough Associates Inc.
Engineers / Architects
130 East Randolph Street Chicago, Illinois 60601

FILE NAME = D160C31-SHT-PROFILE02.dgn	USER NAME = TKluegel	DESIGNED - MJT	REVISED -
		DRAWN - MJT	REVISED -
	PLOT SCALE = 1:50	CHECKED - DLT	REVISED -
	PLOT DATE = 12/11/2009	DATE - 12/18/09	REVISED -

STATE OF ILLINOIS
DEPARTMENT OF TRANSPORTATION

ARSENAL ROAD PROFILE

SCALE:1"=50'H;1"=5'V | SHEET NO. 2 OF 3 SHEETS | STA. | TO STA.

F.A.I RTE.	SECTION	COUNTY	TOTAL SHEETS	SHEET NO.
55	(99-1&2)AC-3	WILL	524	69
		CONTRACT NO. 60C31		
FED. ROAD DIST. NO. 1	ILLINOIS	FED. AID PROJECT		

FINAL