PLAN | SURVEYED | PLOTTED | ALIGNMENT CHECKED | R.O.W. MONUMENTED | CADD FILE NAME | NOTE BOOK | NO. | BY | DATE

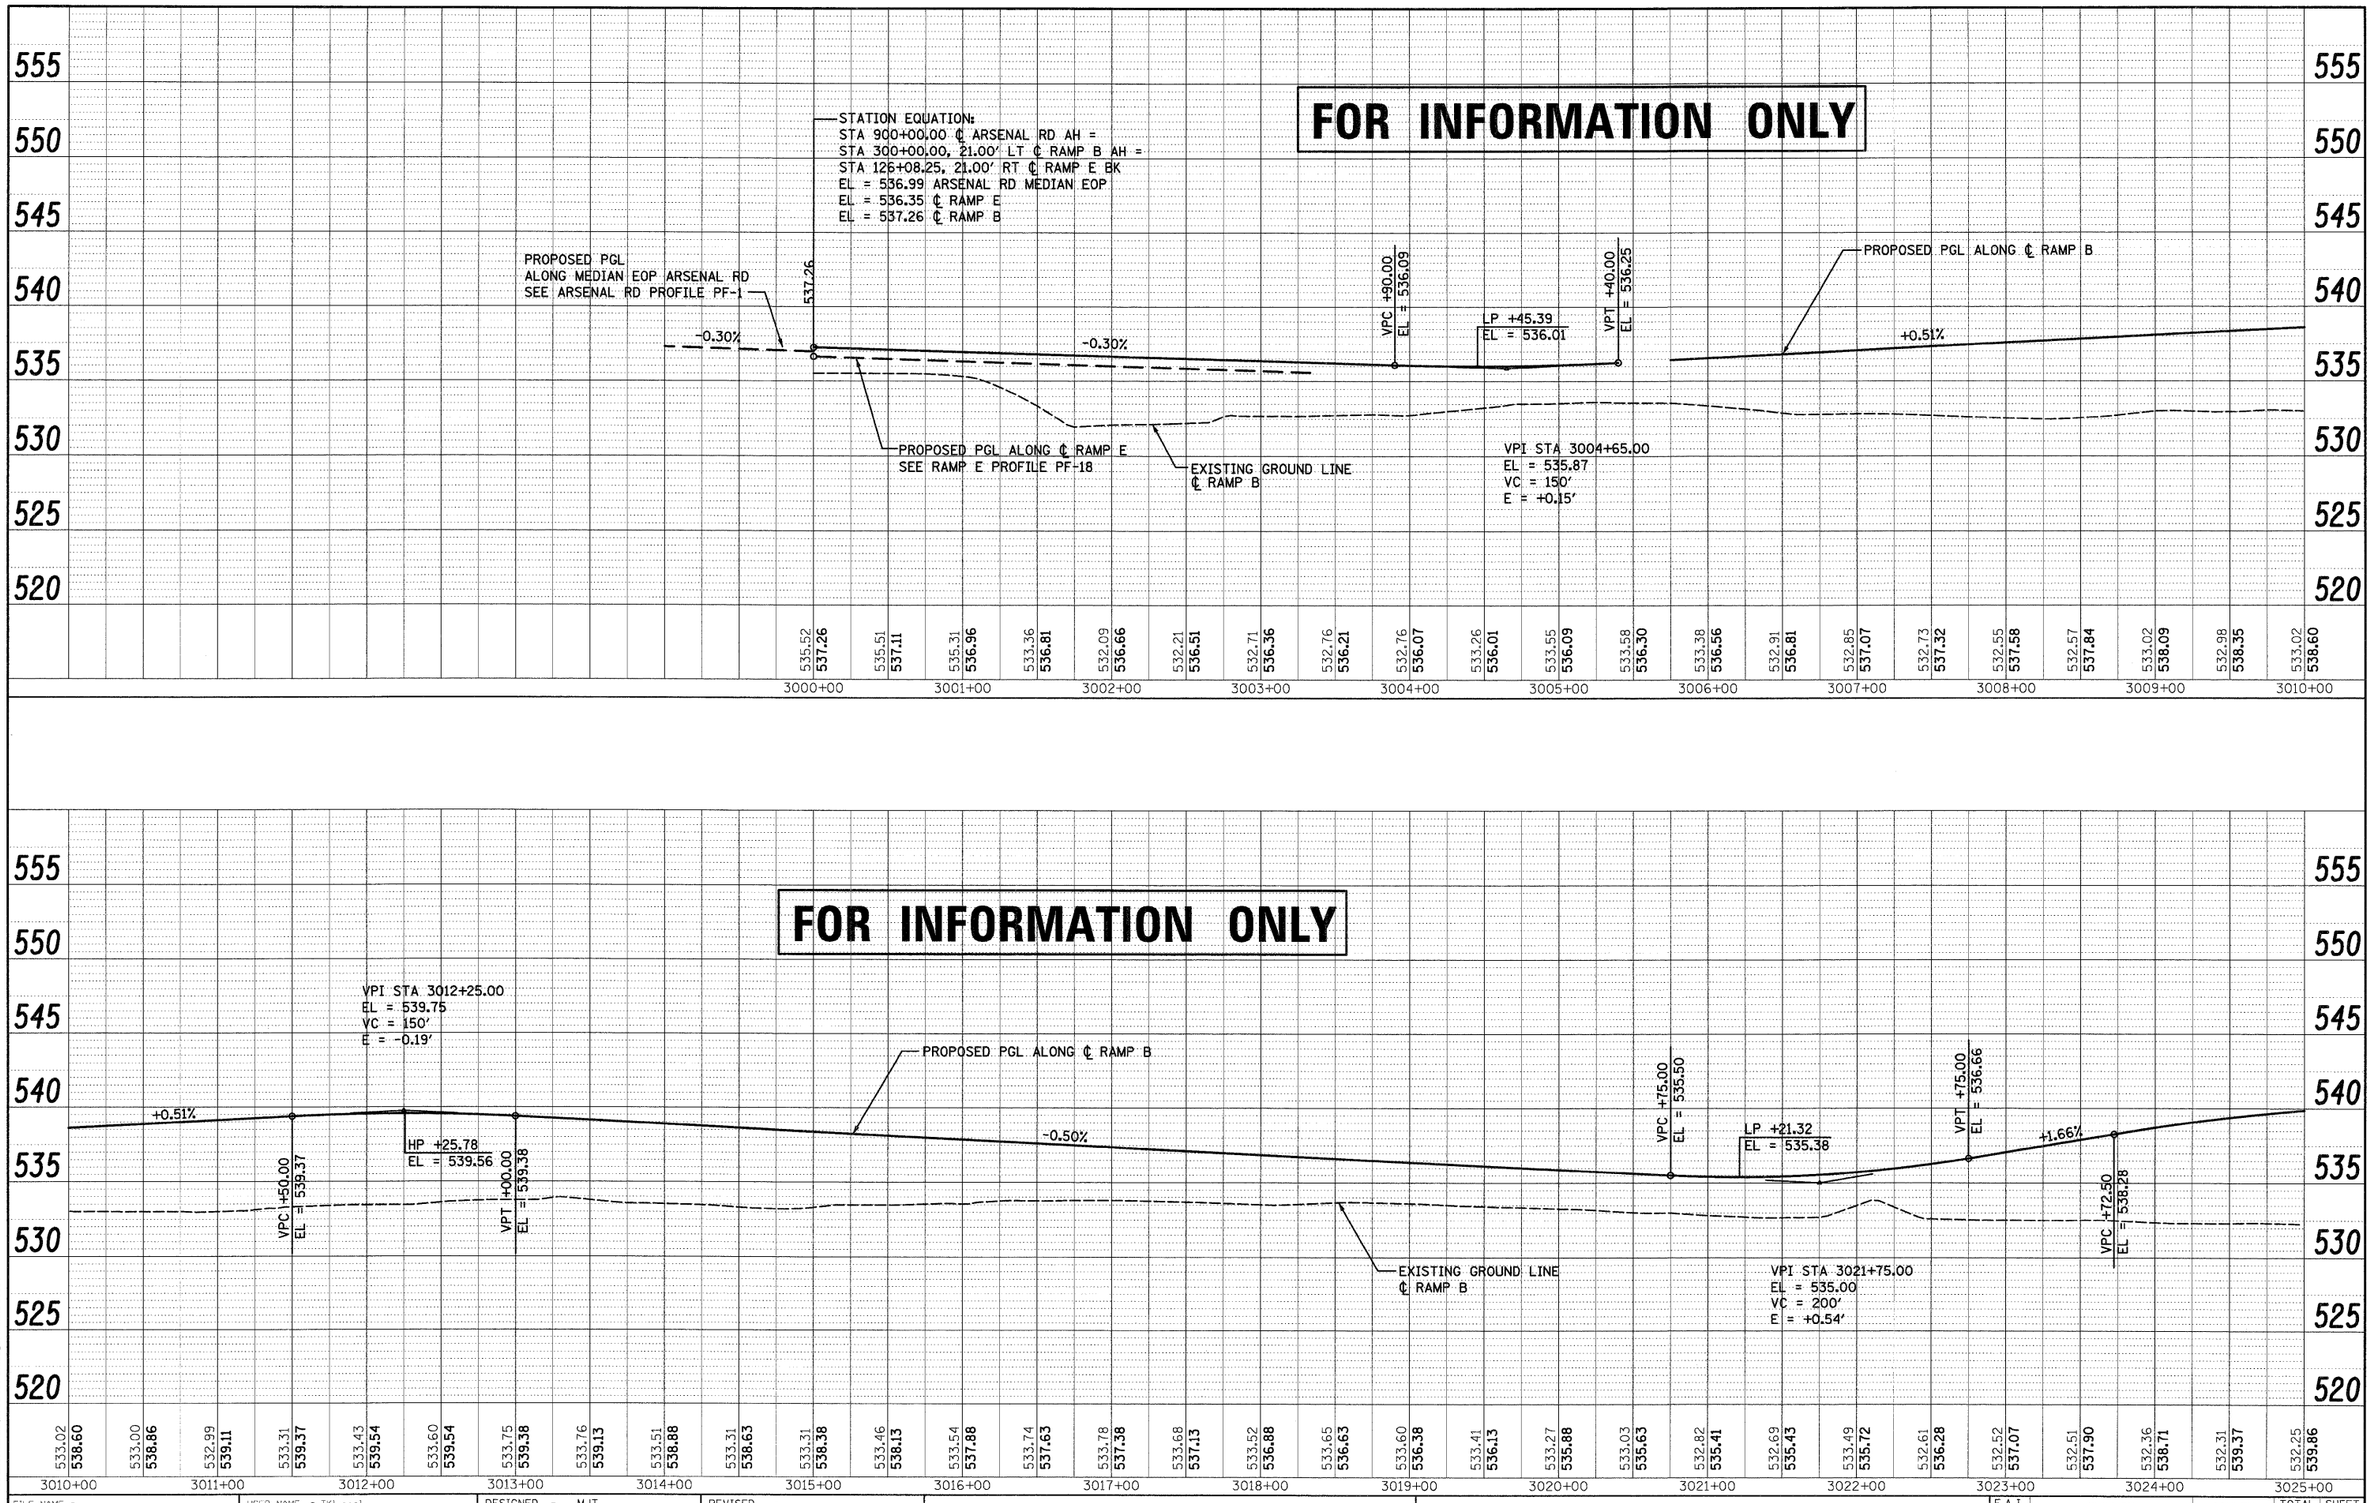

PROFILE | SURVEYED | PLOTTED | GRADES CHECKED | R.O.W. MONUMENTED | STRUCTURE NOTATNS CHKD | NOTE BOOK | NO. | BY | DATE

McDonough Associates Inc.
Engineers / Architects
130 East Randolph Street Chicago, Illinois 60601

FILE NAME = D162C31-SHT-PROFILE12.dgn	USER NAME = TKluegel	DESIGNED - MJT	REVISED -
		DRAWN - MJT	REVISED -
	PLOT SCALE = 1:50	CHECKED - DLT	REVISED -
	PLOT DATE = 12/11/2009	DATE - 12/18/09	REVISED -

STATE OF ILLINOIS
DEPARTMENT OF TRANSPORTATION

RAMP B PROFILE

SCALE:1"=50'H;1"=5'V | SHEET NO. 1 OF 3 SHEETS | STA. | TO STA.

F.A.I RTE.	SECTION	COUNTY	TOTAL SHEETS	SHEET NO.
55	(99-1&2)AC-3	WILL	524	79
		CONTRACT NO. 60C31		
FED. ROAD DIST. NO. 1	ILLINOIS	FED. AID PROJECT		

FINAL