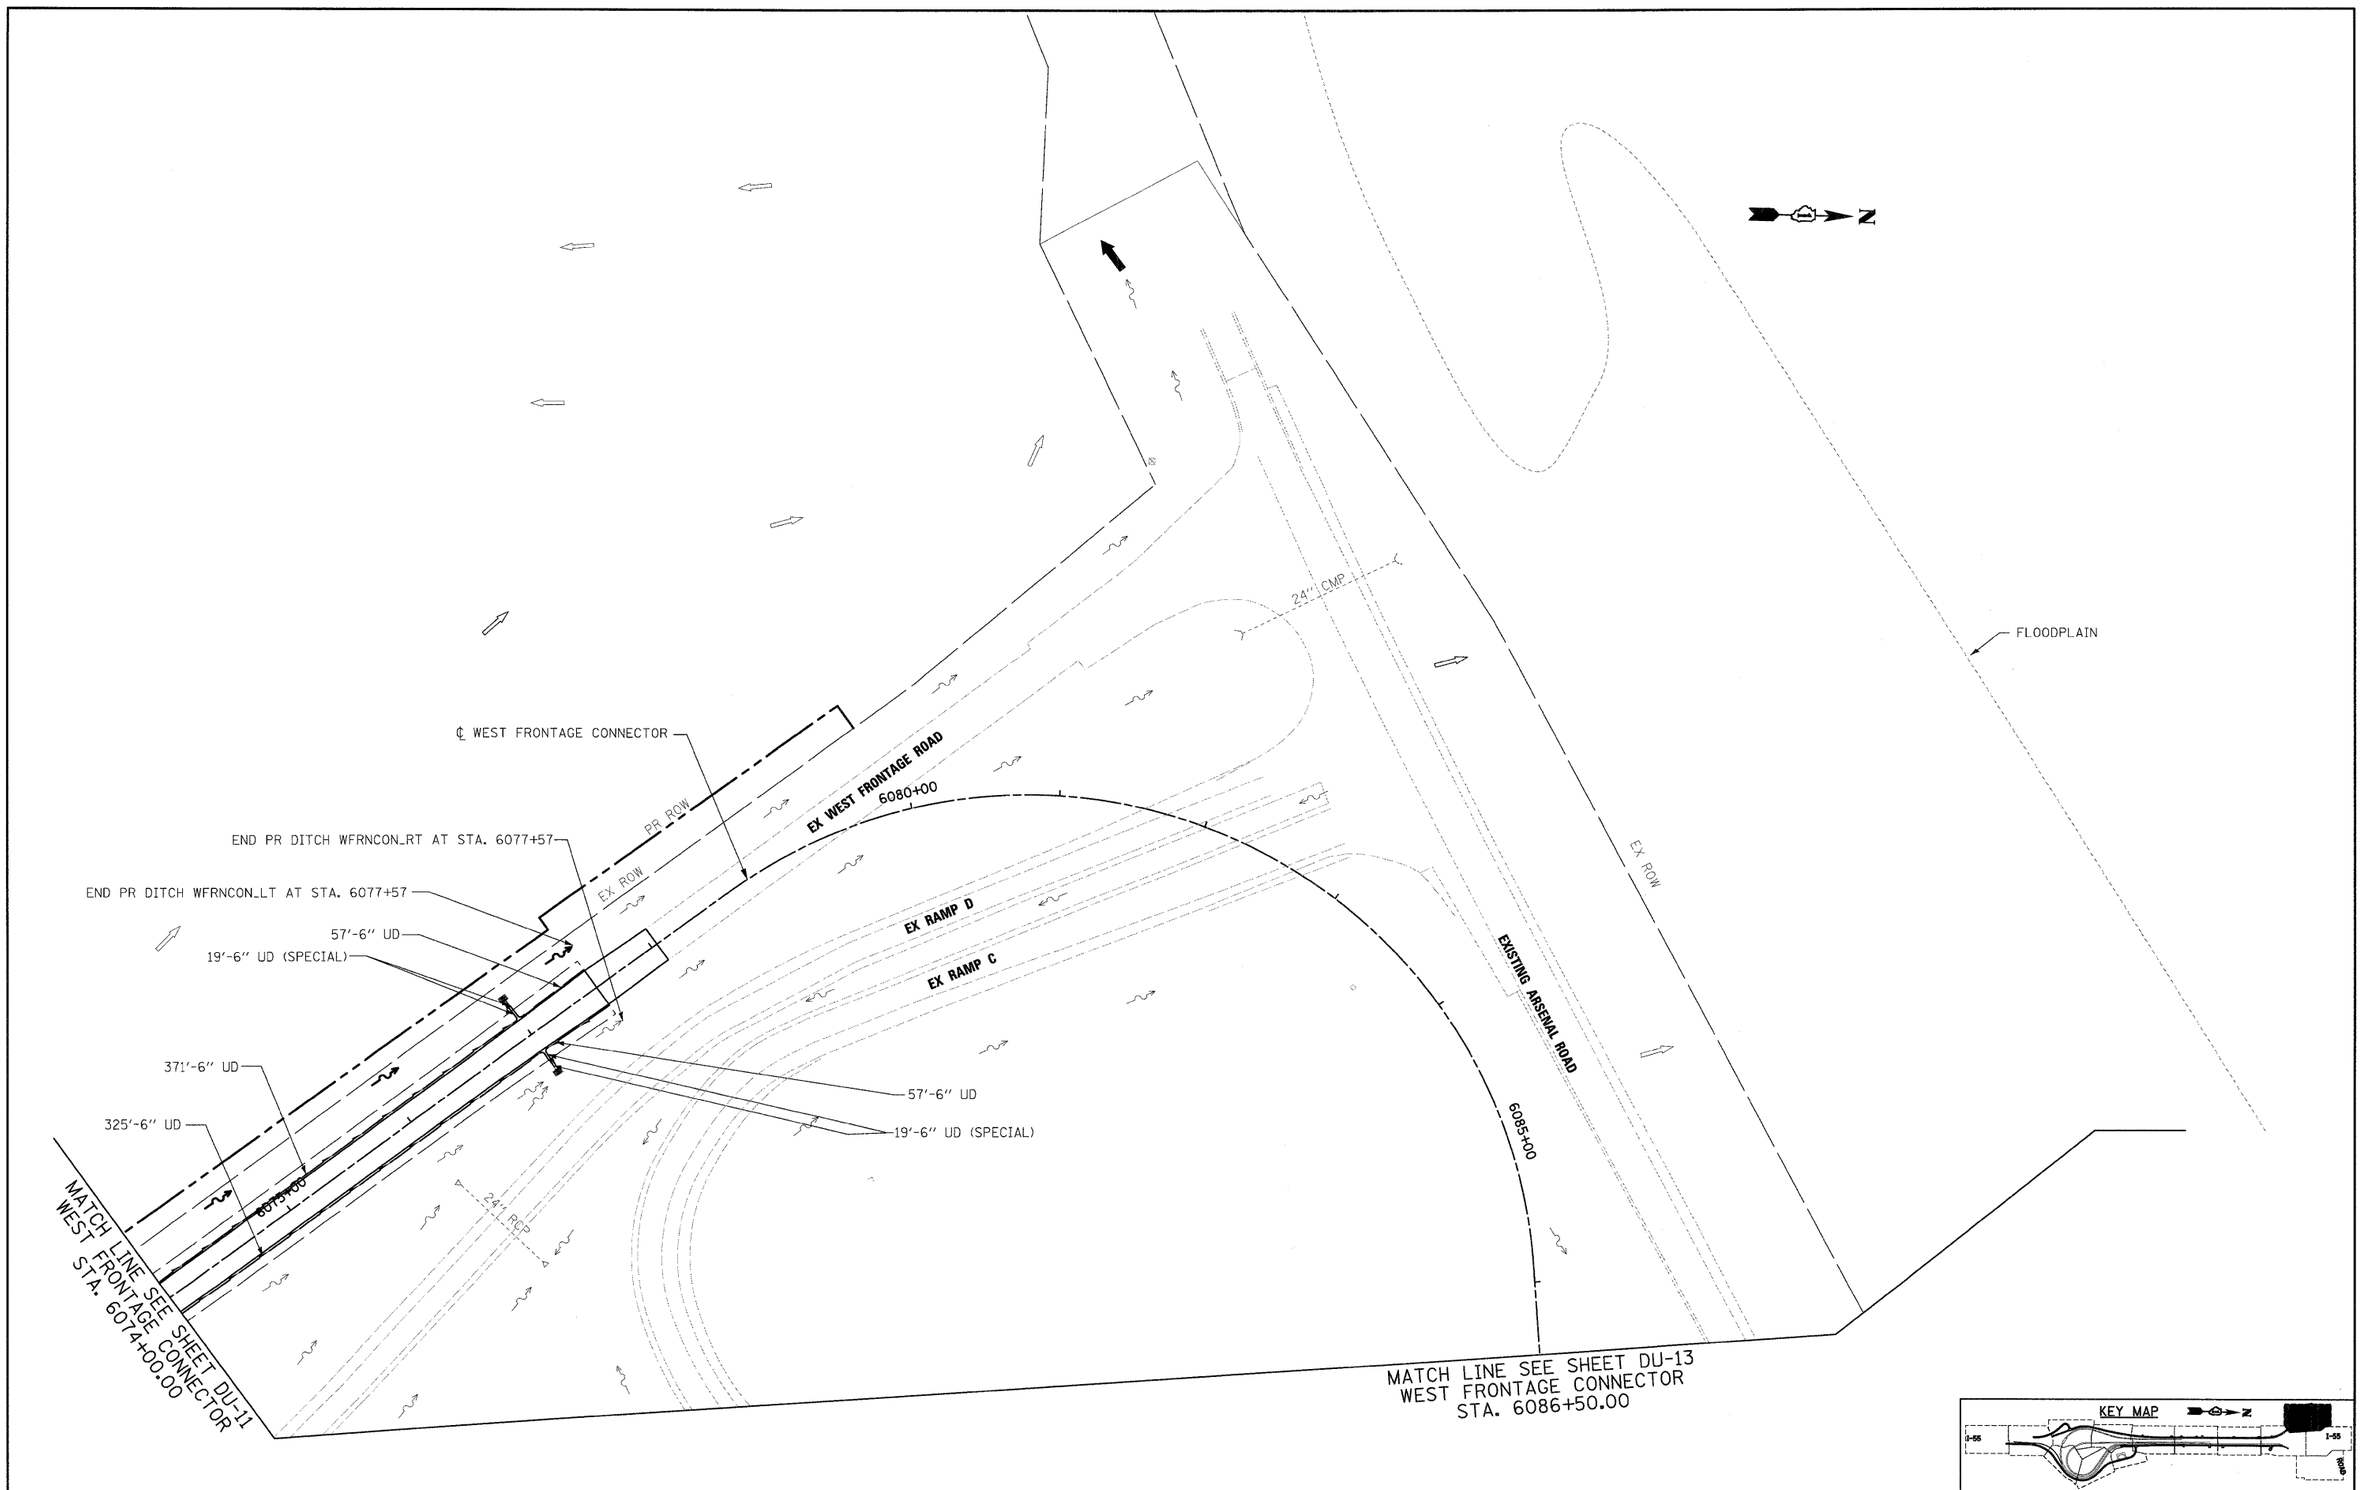

SINGH
SINGH & ASSOCIATES, INC.
CONSULTING ENGINEERS
300 W. ADAMS ST.
CHICAGO, IL 60606
TEL: (312) 629-0240
FAX: (312) 629-8449

KEY MAP

FILE NAME = D160C31-SHT-DRAIN12.dgn	USER NAME = TKluegel	DESIGNED - VP/PTK	REVISED -
		DRAWN - VP/PTK	REVISED -
	PLOT SCALE = 1:50	CHECKED - CL	REVISED -
	PLOT DATE = 12/11/2009	DATE - 12/18/09	REVISED -

STATE OF ILLINOIS
DEPARTMENT OF TRANSPORTATION

DRAINAGE AND UTILITY PLAN

SCALE: 1"=50' | SHEET NO. 12 OF 22 SHEETS | STA. | TO STA.

F.A.I RTE.	SECTION	COUNTY	TOTAL SHEETS	SHEET NO.
55	(99-1&2)AC-3	WILL	524	155
		CONTRACT NO. 60C31		
FED. ROAD DIST. NO. 1 ILLINOIS	FED. AID PROJECT			

FINAL