LEGEND

- WORK AREA
- IMPACT ATTENUATORS, TEMPORARY (FULLY REDIRECTIVE, NARROW), TEST LEVEL 3
- TYPE III BARRICADE
- TYPE I OR II BARRICADE
- TEMPORARY CONCRETE BARRIER
- DRUM WITH STEADY BURN MONODIRECTIONAL LIGHT
- DIRECTION INDICATOR BARRICADE
- SIGN

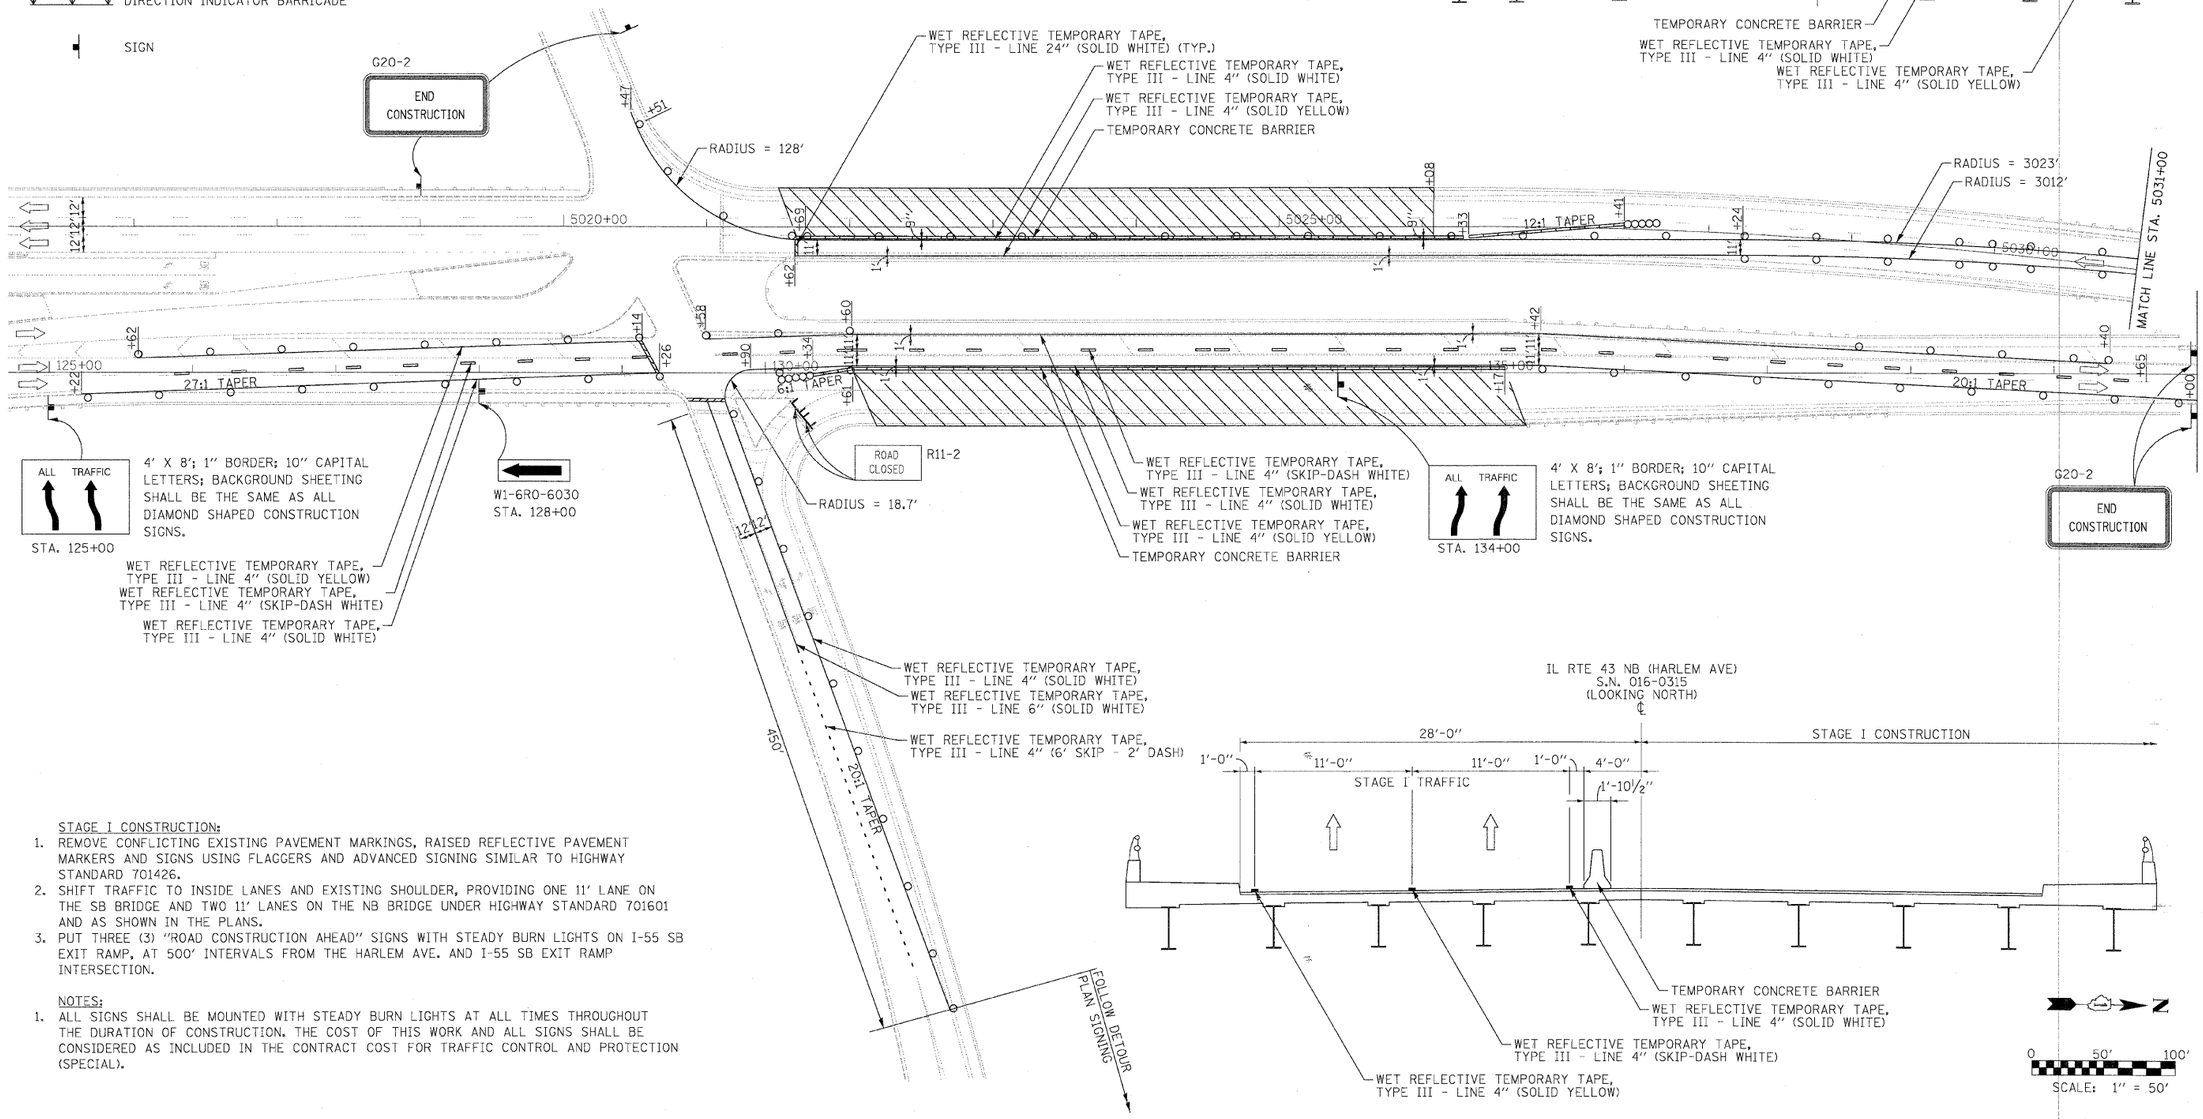

STAGE I CONSTRUCTION:

1. REMOVE CONFLICTING EXISTING PAVEMENT MARKINGS, RAISED REFLECTIVE PAVEMENT MARKERS AND SIGNS USING FLAGGERS AND ADVANCED SIGNING SIMILAR TO HIGHWAY STANDARD 701426.
2. SHIFT TRAFFIC TO INSIDE LANES AND EXISTING SHOULDER, PROVIDING ONE 11' LANE ON THE SB BRIDGE AND TWO 11' LANES ON THE NB BRIDGE UNDER HIGHWAY STANDARD 701601 AND AS SHOWN IN THE PLANS.
3. PUT THREE (3) "ROAD CONSTRUCTION AHEAD" SIGNS WITH STEADY BURN LIGHTS ON I-55 SB EXIT RAMP, AT 500' INTERVALS FROM THE HARLEM AVE. AND I-55 SB EXIT RAMP INTERSECTION.

NOTES:

1. ALL SIGNS SHALL BE MOUNTED WITH STEADY BURN LIGHTS AT ALL TIMES THROUGHOUT THE DURATION OF CONSTRUCTION. THE COST OF THIS WORK AND ALL SIGNS SHALL BE CONSIDERED AS INCLUDED IN THE CONTRACT COST FOR TRAFFIC CONTROL AND PROTECTION (SPECIAL).

FILE NAME = $FILEL$	USER NAME = $USER$	DESIGNED - SEW	REVISED -
		DRAWN - SEW	REVISED -
	PLOT SCALE = $SCALE$	CHECKED - FML	REVISED -
	PLOT DATE = $DATE$	DATE - 03/2010	REVISED -

STATE OF ILLINOIS
DEPARTMENT OF TRANSPORTATION

MAINTENANCE OF TRAFFIC – STAGE I
IL-43 (HARLEM AVE.) OVER SANITARY AND SHIP CANAL

SCALE: 1"=50' | SHEET NO. 1 OF 2 SHEETS | STA. | TO STA.

F.A.P. RTE.	SECTION	COUNTY	TOTAL SHEETS	SHEET NO.
348	(0708.1 & 2323.5)B	COOK	47	06
		CONTRACT NO. 60D69		
FED. ROAD DIST. NO.	ILLINOIS	FED. AID PROJECT		