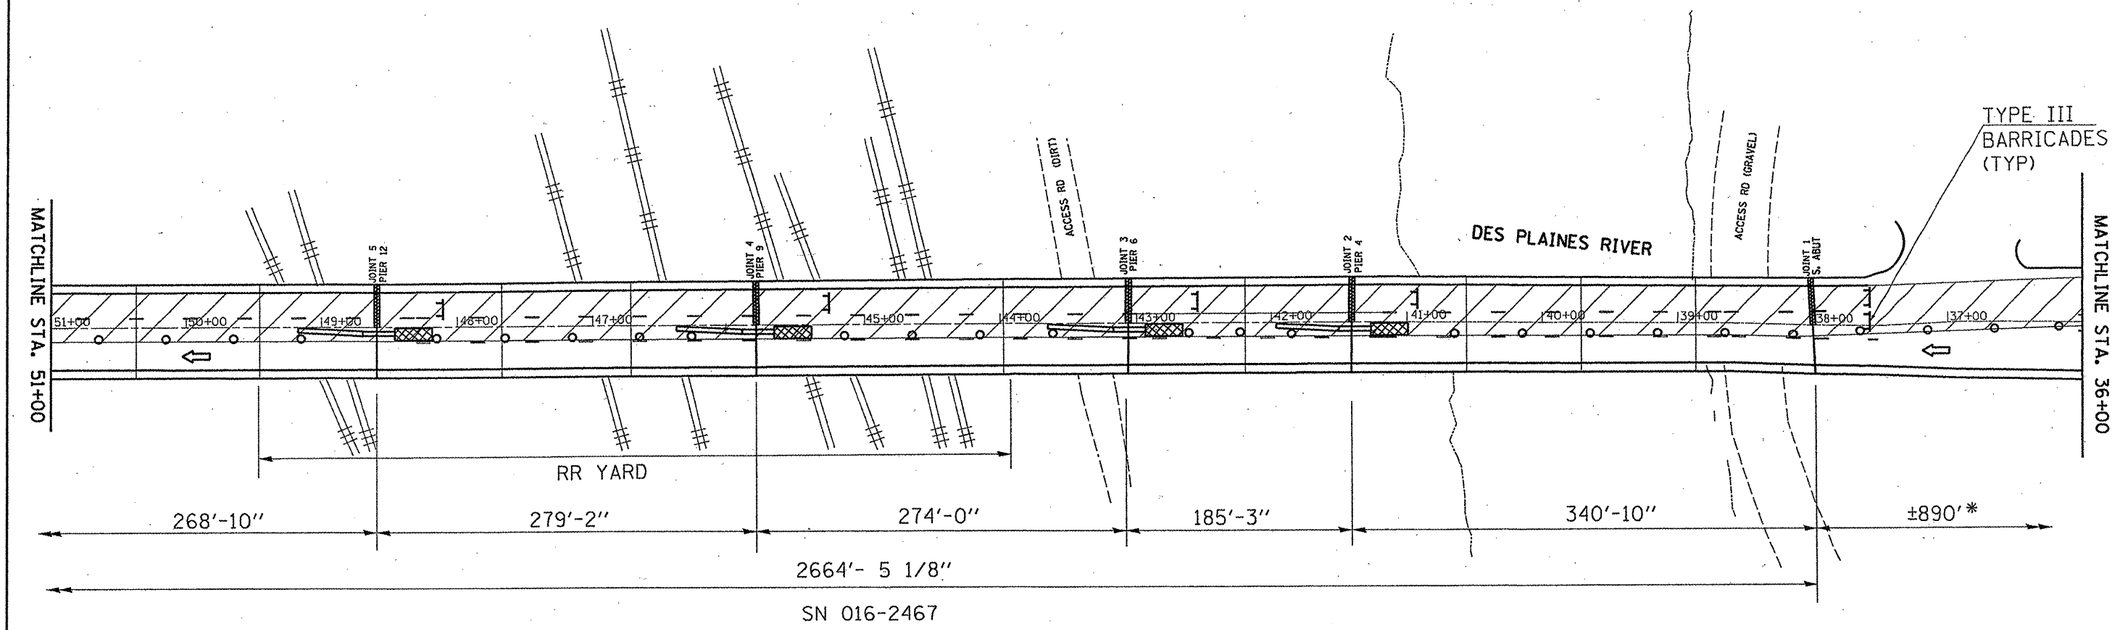

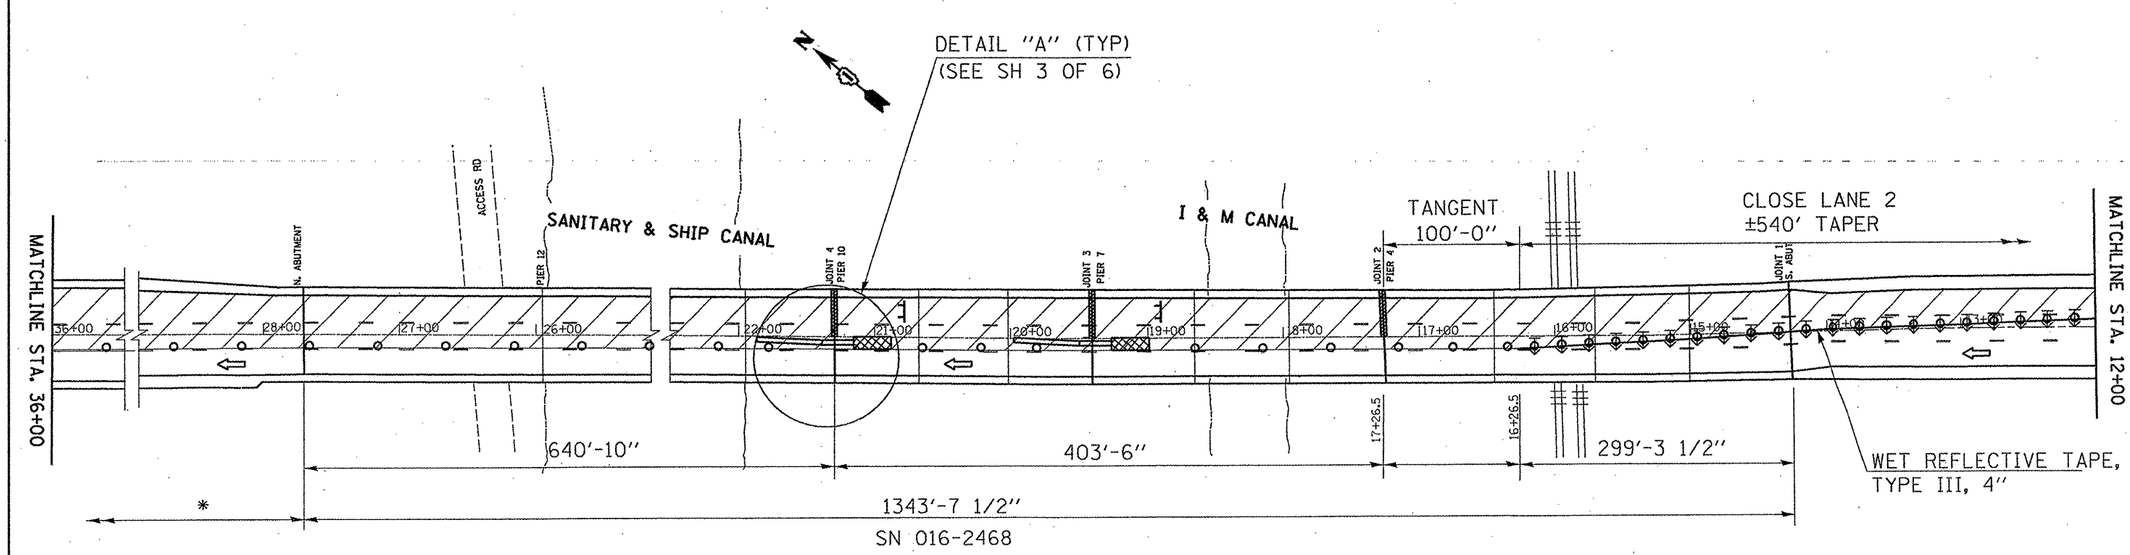

FILE NAME = c:\pw_work\PWIDOT\GORENGAUTAB\d0175993\D125210-sht-plan.dgn	USER NAME = gorengautob	DESIGNED -	REVISED -
		DRAWN -	REVISED -
	PLOT SCALE = 103.1218 ' / IN.	CHECKED -	REVISED -
	PLOT DATE = 4/20/2010	DATE -	REVISED -

STATE OF ILLINOIS
DEPARTMENT OF TRANSPORTATION

US 12/20/45 (LAGRANGE) NB
TRAFFIC CONTROL PLAN
STAGE 1

SCALE: | SHEET NO. 2 OF 6 SHEETS | STA. | TO STA.

F.A.P RTE.	SECTION	COUNTY	TOTAL SHEETS	SHEET NO.
0330	2009-133 1	COOK	28	22
		CONTRACT NO. 60H89		
	ILLINOIS FED. AID PROJECT			