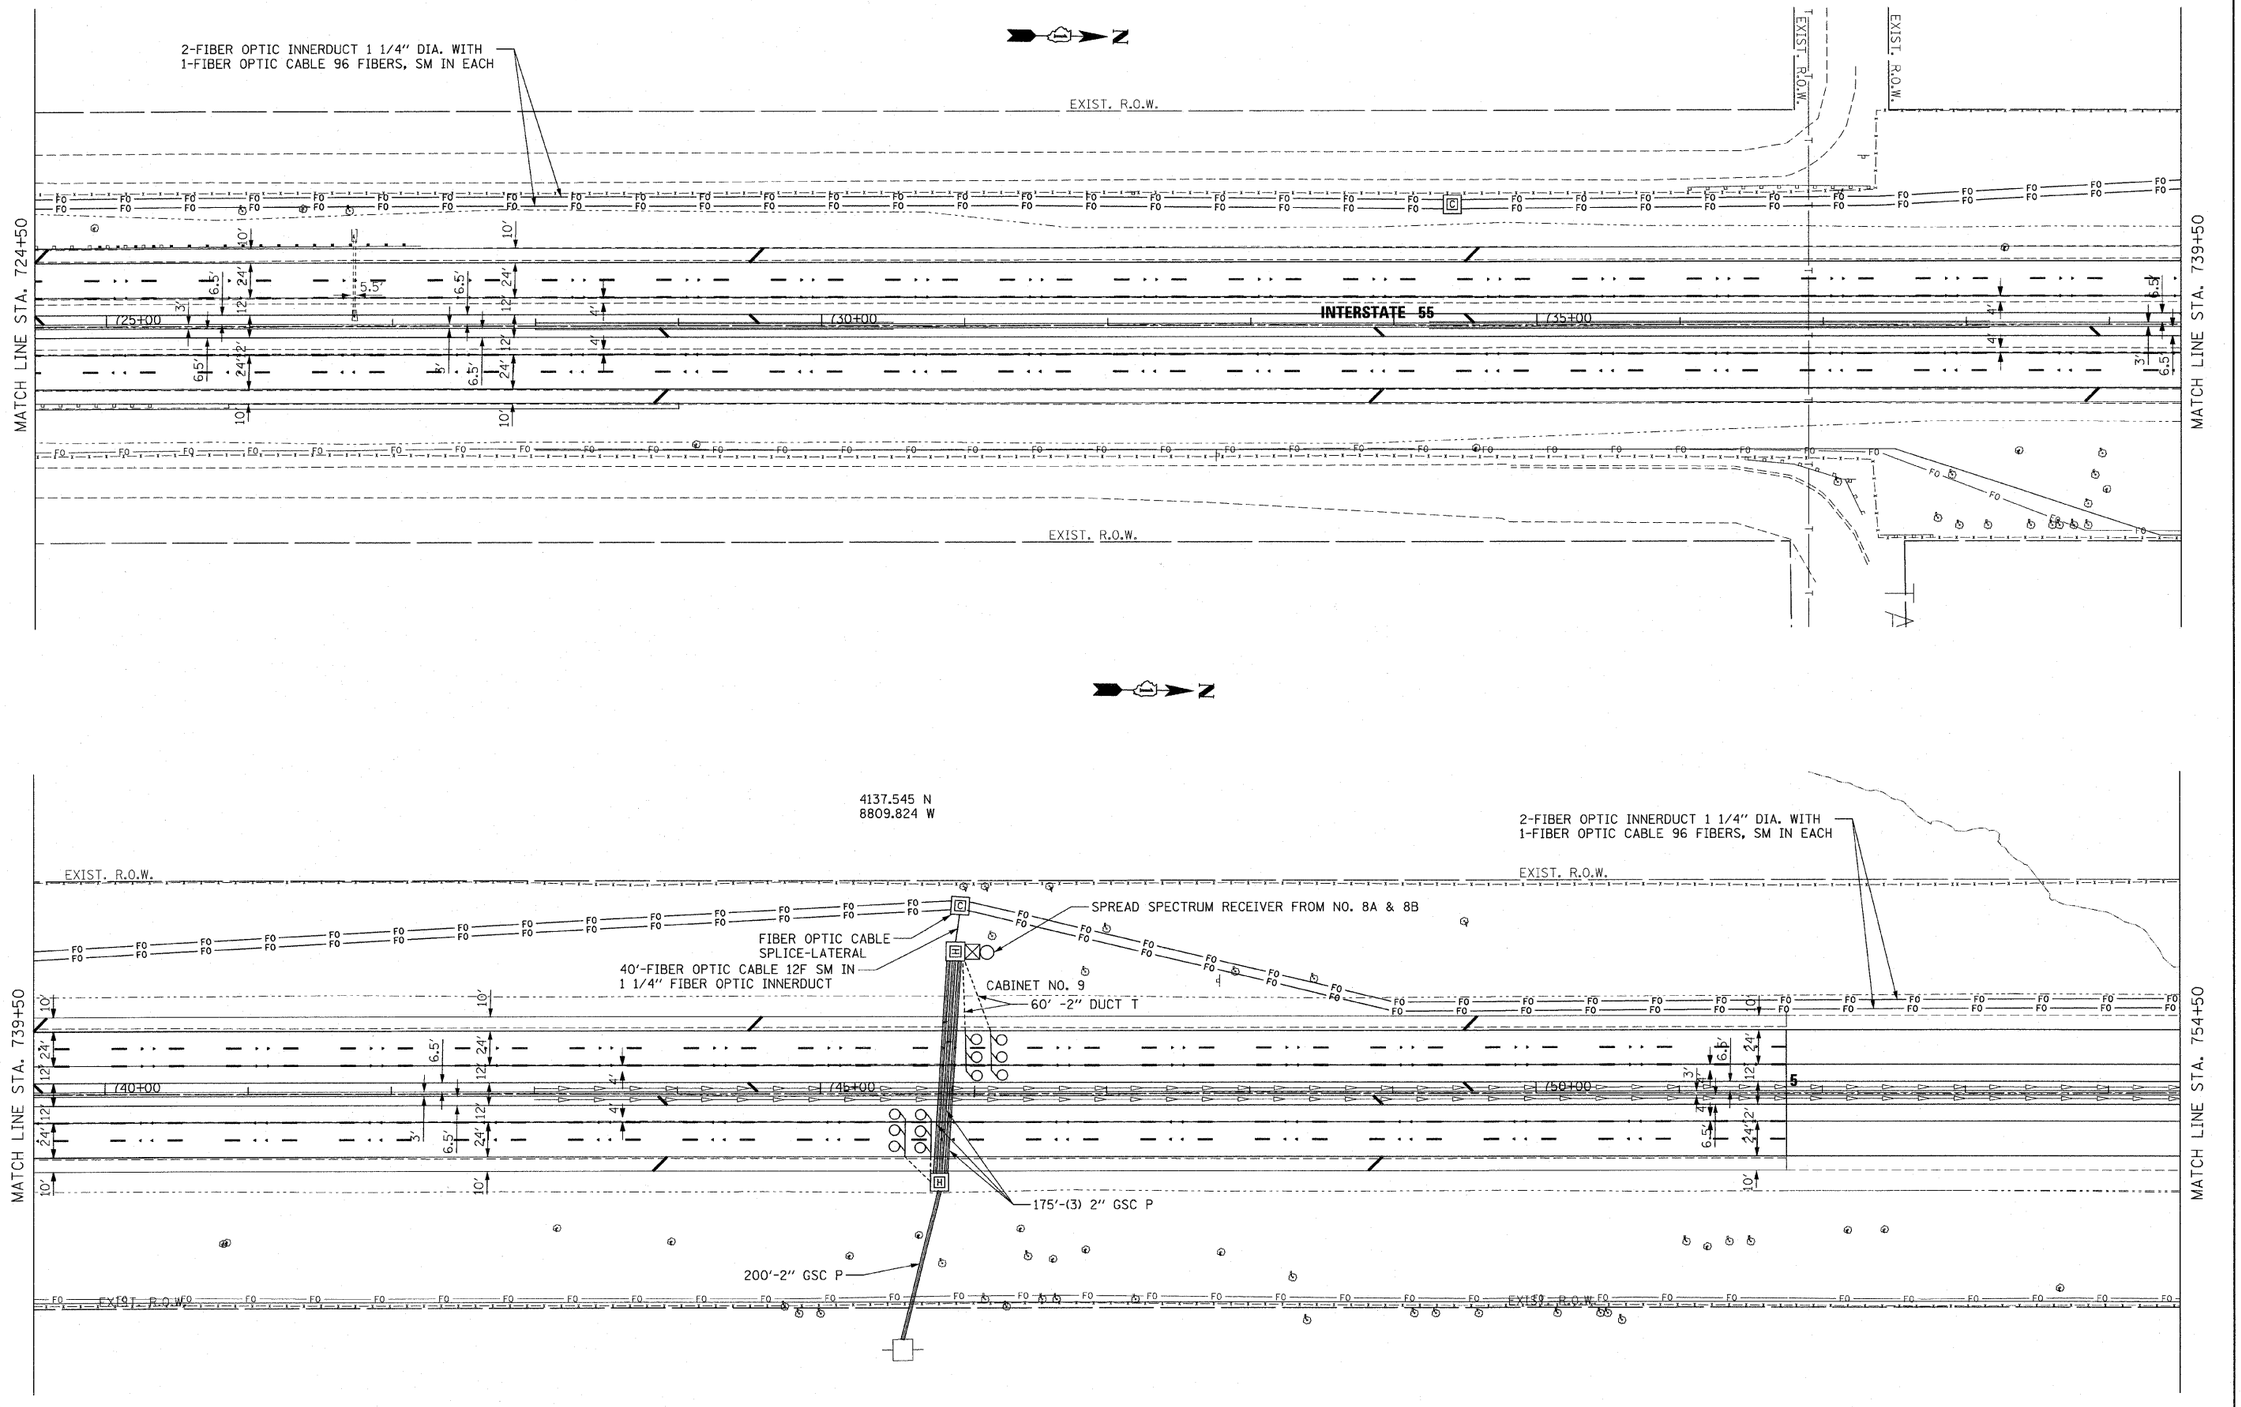

FILE NAME = P:\P-07-1600-11\Design\Sht\SHT031.dgn	USER NAME = rdahlen	DESIGNED -	REVISED -	**STATE OF ILLINOIS DEPARTMENT OF TRANSPORTATION**	**FIBER OPTIC CABLE INSTALLATION – I-55 (I-80 TO NAPERVILLE ROAD) 1/2 MILE S OF IL 126**	F.A.I RTE.	SECTION	COUNTY	TOTAL SHEETS	SHEET NO.
		DRAWN -	REVISED -			55	2009-139 SG	WILL	74	31
	PLOT SCALE = $SCALE$	CHECKED -	REVISED -					CONTRACT NO. 60K06		
	PLOT DATE = 3/18/2010	DATE -	REVISED -		SCALE: 1" = 50' SHEET NO. OF SHEETS STA. TO STA.	FED. ROAD DIST. NO.	ILLINOIS	FED. AID PROJECT		