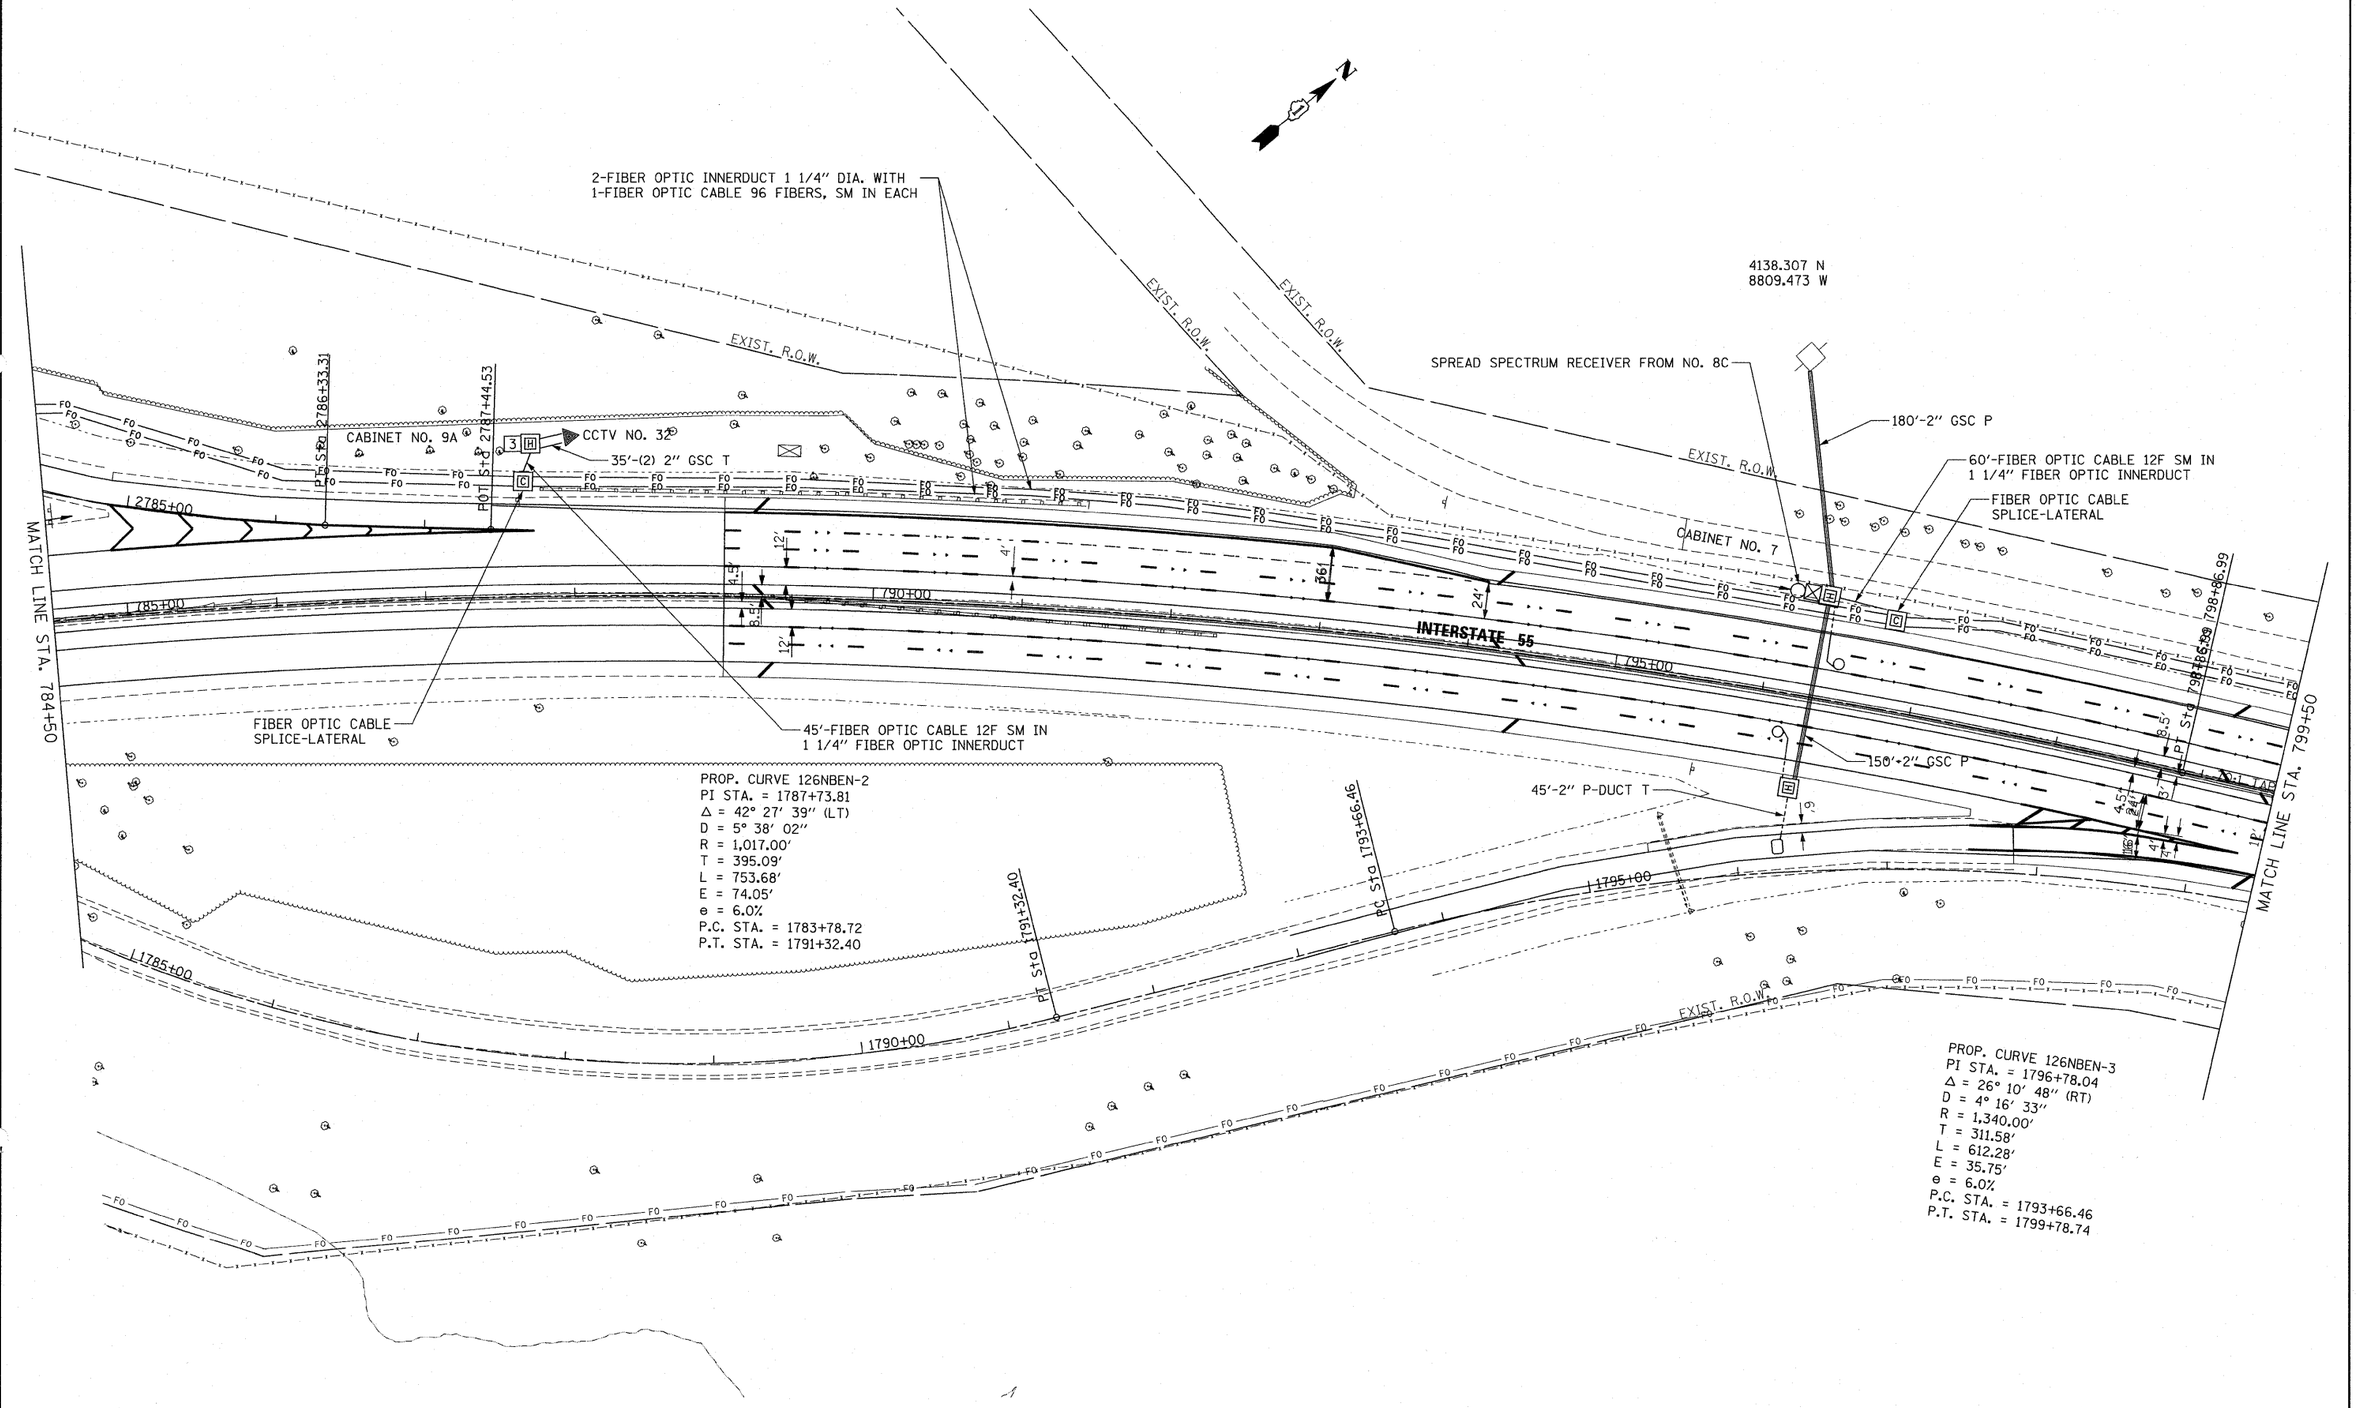

FILE NAME = P:\P-07-1600-11\Design\Sht\SHT034.dgn	USER NAME = wingram	DESIGNED -	REVISED -	**STATE OF ILLINOIS DEPARTMENT OF TRANSPORTATION**	**FIBER OPTIC CABLE INSTALLATION – I-55 (I-80 TO NAPERVILLE ROAD) NORTH IL 126**			F.A.I RTE.	SECTION	COUNTY	TOTAL SHEETS	SHEET NO.
		DRAWN -	REVISED -					55	2009-139 SG	WILL	74	34
	PLOT SCALE = $SCALE$	CHECKED -	REVISED -							CONTRACT NO. 60K06		
	PLOT DATE = 4/20/2010	DATE -	REVISED -		SCALE: 1" = 50'	SHEET NO. OF SHEETS	STA. TO STA.	FED. ROAD DIST. NO.	ILLINOIS	FED. AID PROJECT		