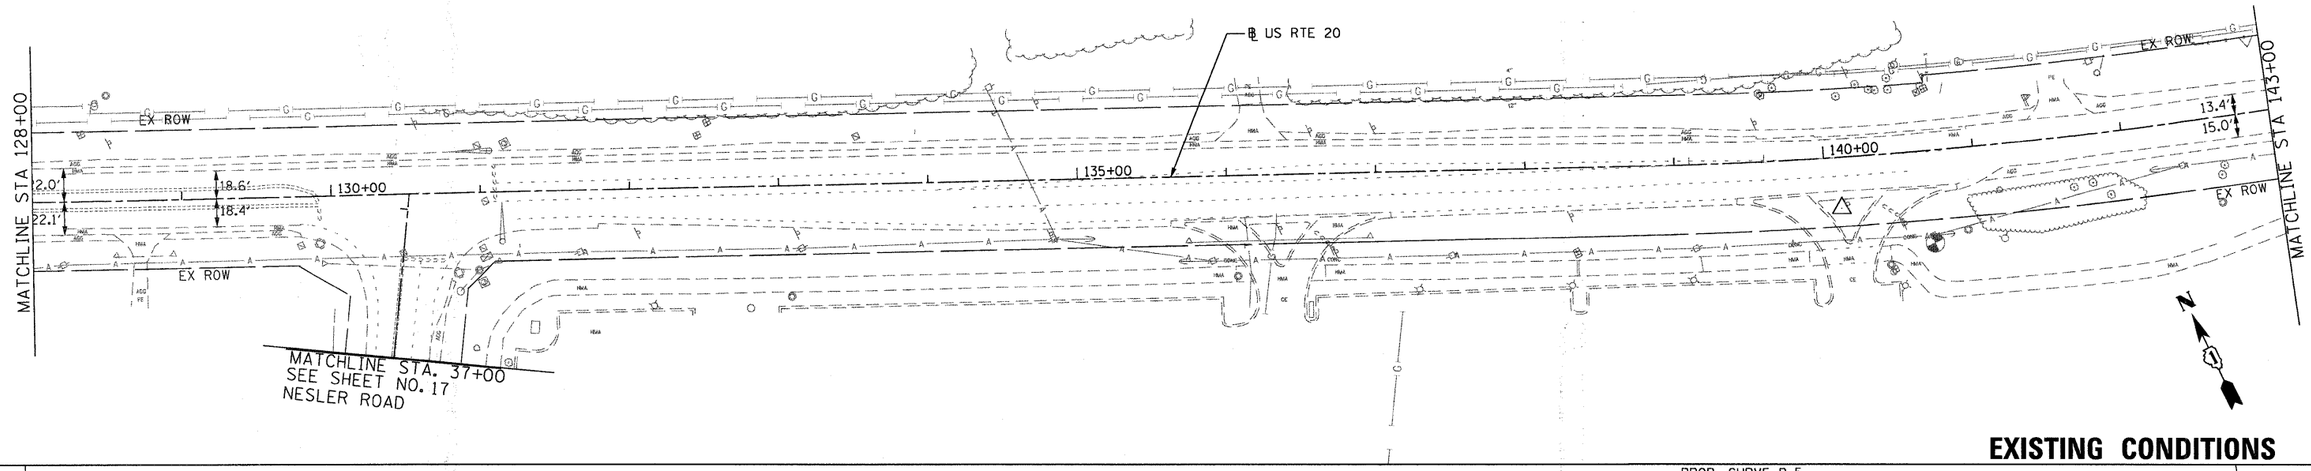

EXISTING CONDITIONS

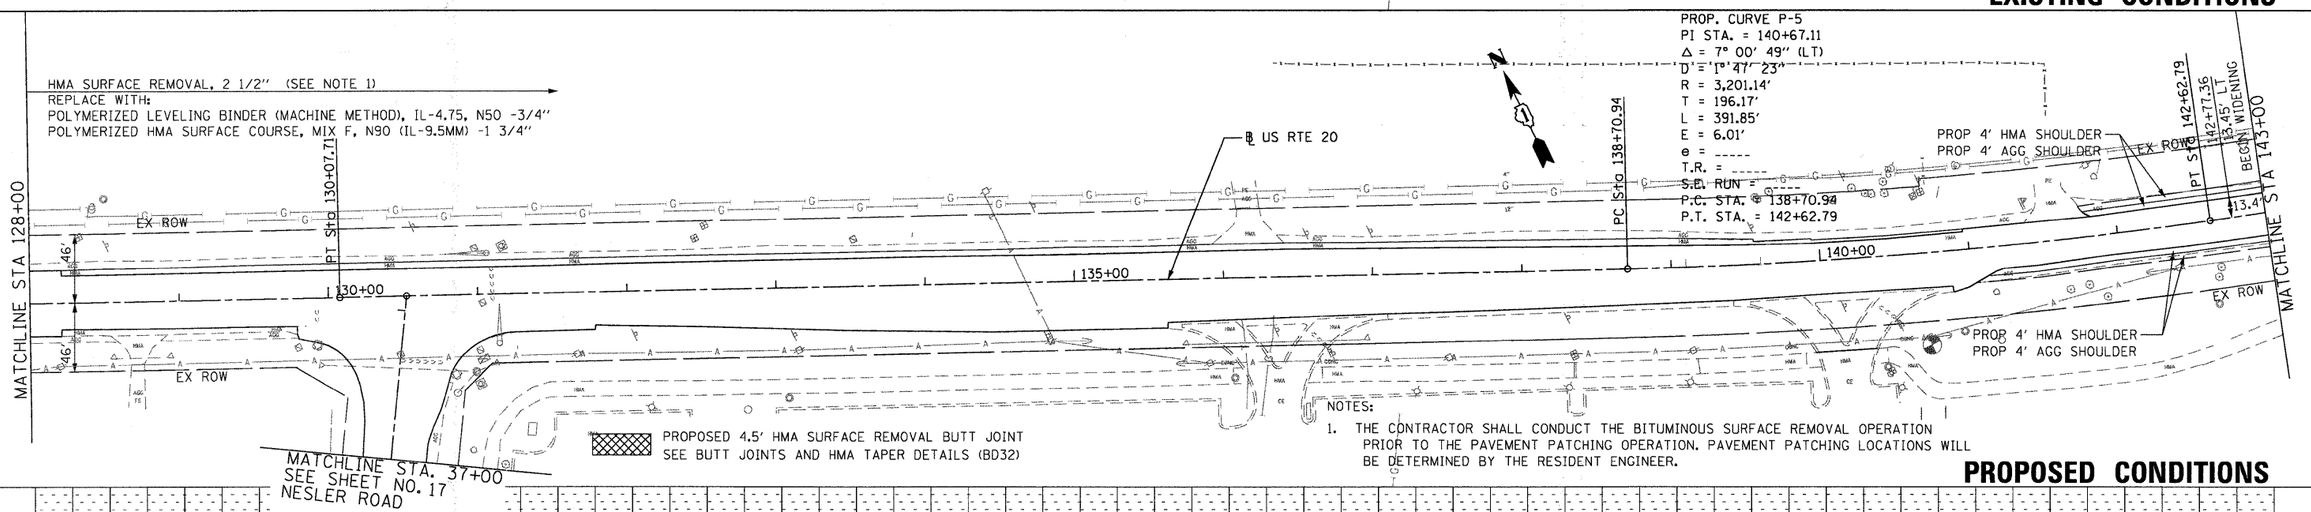

NOTES:

1. THE CONTRACTOR SHALL CONDUCT THE BITUMINOUS SURFACE REMOVAL OPERATION PRIOR TO THE PAVEMENT PATCHING OPERATION. PAVEMENT PATCHING LOCATIONS WILL BE DETERMINED BY THE RESIDENT ENGINEER.

PROPOSED CONDITIONS

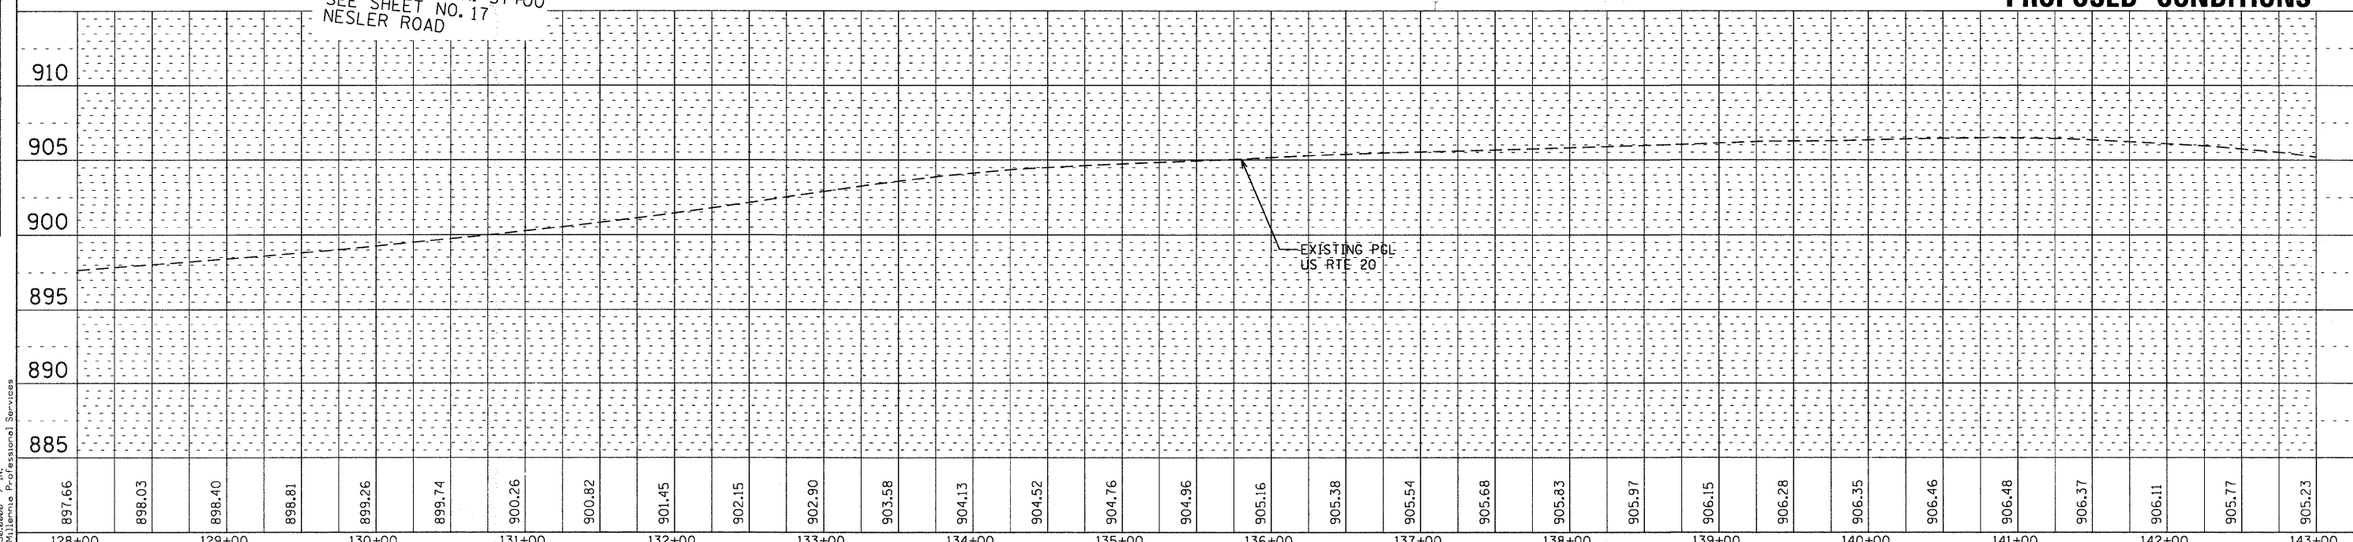

PLAN			
SURVEYED			
PLOTTED			
ALIGNMENT CHECKED			
STA. OF MATCH CHECKED			
NOTE BOOK	PROP FILE NAME		
NO.			

BY	DATE

PROFILE			
SURVEYED			
PLOTTED			
GRADES CHECKED			
NOTE BOOK	B.M. NOTED	STRUCTURE NOTATIONS CHKD	
	JMB-PP-2.dgn		

BY	DATE

FILE NAME = P:\2009\ME09006_VarVar Phil\CADD\W05_US20\Shts\D162529-sht-PP-3.dgn
PLOT SCALE = 50.0000 ' / IN.
USER NAME = Millennia Professional Services

200 22ND Street, Suite 216, Lombard, IL 60148
630.705.0110 voice, 630.839.2566 fax
WWW.MPS-IL.COM
MILLENNIA PROFESSIONAL SERVICES

DESIGNED -	TVN	REVISED -	
DRAWN -	TVN	REVISED -	
CHECKED -	RPD	REVISED -	
DATE -	4/9/2010	REVISED -	

STATE OF ILLINOIS
DEPARTMENT OF TRANSPORTATION

U.S. ROUTE 20
EAST OF PLANK ROAD TO WELD ROAD

SCALE: | SHEET NO. OF SHEETS | STA. 129+00 TO STA. 143+00

PLAN AND PROFILE

F.A.P. RTE.	SECTION	COUNTY	TOTAL SHEETS	SHEET NO.
345	8WRS-2	KANE	72	14
		CONTRACT NO. 62529		

FED. ROAD DIST. NO. 1 | ILLINOIS | FED. AID PROJECT

P:\2009\ME09006_VarVar Phil\CADD\W05_US20\Shts\D162529-sht-PP-3.dgn