F.A.P RTE.	SECTION	COUNTY	TOTAL SHEETS	SHEET NO.
345	8WRS-2	KANE	72	50
STA. 30+00.00	TO STA. 37+00.00			
FED. ROAD DIST. NO.	ILLINOIS	FED. AID PROJECT		

FOR INFORMATION ONLY

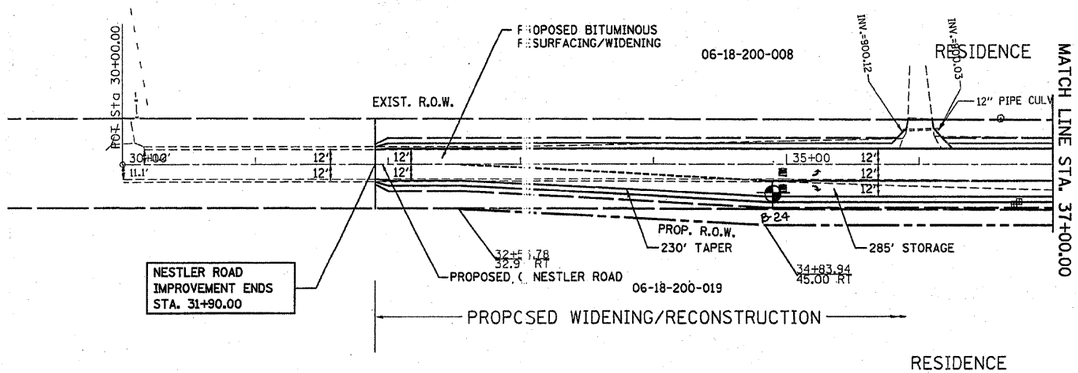

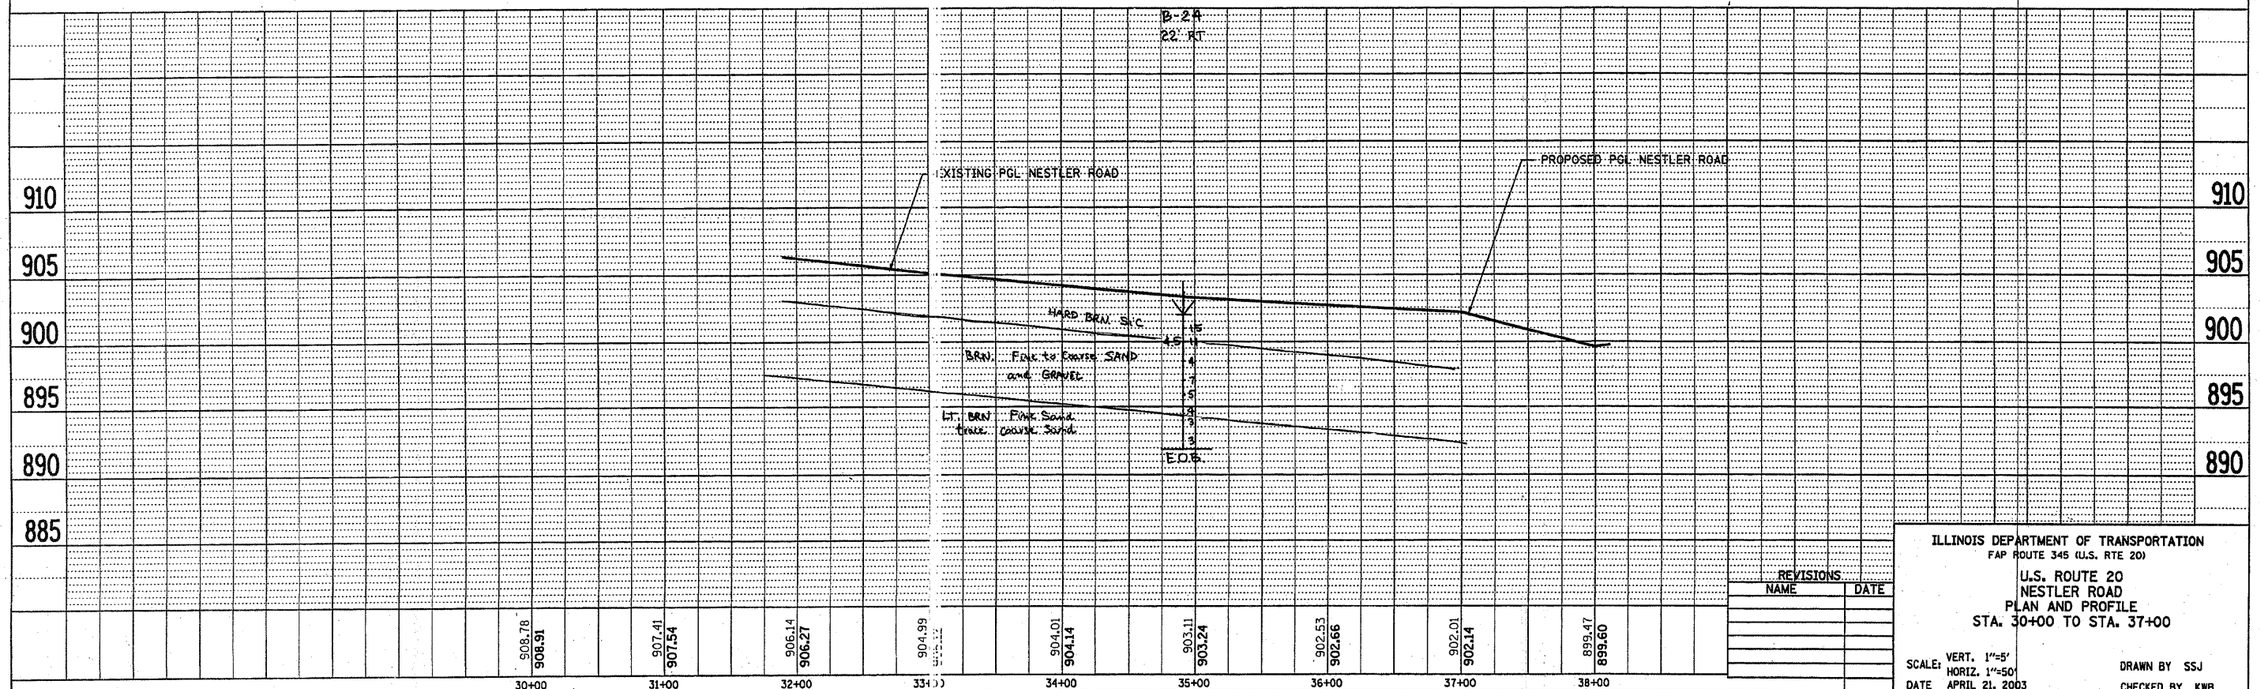

REVISIONS

NAME	DATE

ILLINOIS DEPARTMENT OF TRANSPORTATION
FAP ROUTE 345 (U.S. RTE 20)

U.S. ROUTE 20
NESTLER ROAD
PLAN AND PROFILE
STA. 30+00 TO STA. 37+00

SCALE: VERT. 1"=5'
HORIZ. 1"=50'
DRAWN BY SSJ
DATE APRIL 21, 2003
CHECKED BY KWB

PLAN
SURVEYED
PLOTTED
ALIGNMENT CHECKED
NOTE BOOK
NO.
BY
DATE

PROFILE
SURVEYED
PLOTTED
GRADE CHECKED
NOTE BOOK
NO.
BY
DATE
STRUCTURE NOTATIONS CHKD