SECTION 1, TOWNSHIP 35, RANGE 12
SECTION 12, TOWNSHIP 35, RANGE 12

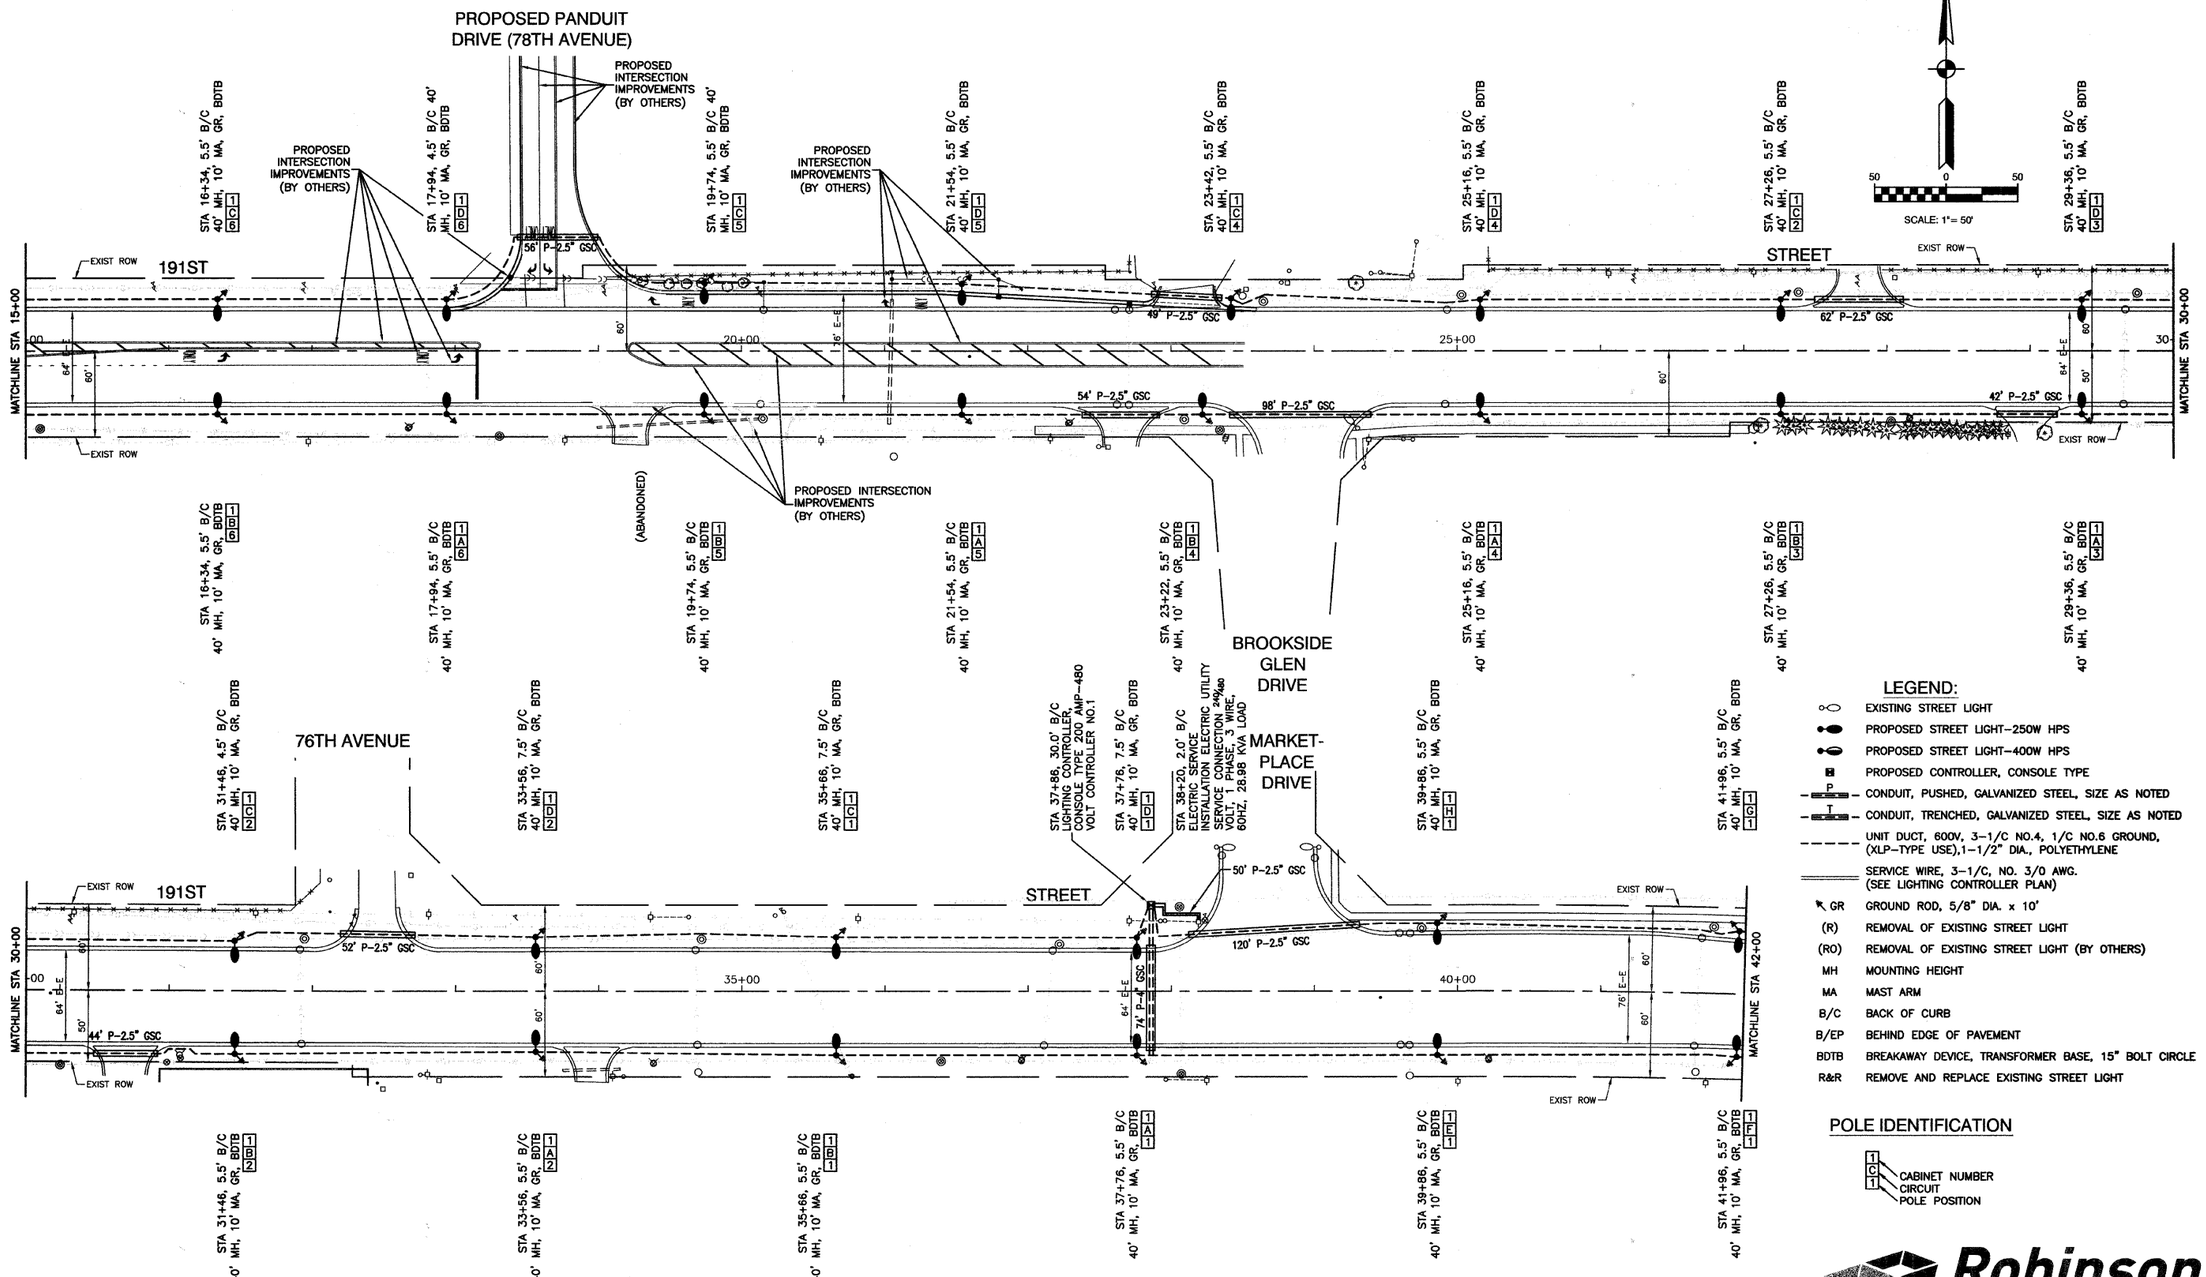

LEGEND:

- EXISTING STREET LIGHT
- PROPOSED STREET LIGHT–250W HPS
- PROPOSED STREET LIGHT–400W HPS
- PROPOSED CONTROLLER, CONSOLE TYPE
- P — CONDUIT, PUSHED, GALVANIZED STEEL, SIZE AS NOTED
- T — CONDUIT, TRENCHED, GALVANIZED STEEL, SIZE AS NOTED
- UNIT DUCT, 600V, 3–1/C NO.4, 1/C NO.6 GROUND, (XLP–TYPE USE),1–1/2" DIA., POLYETHYLENE
- SERVICE WIRE, 3–1/C, NO. 3/0 AWG. (SEE LIGHTING CONTROLLER PLAN)
- GR — GROUND ROD, 5/8" DIA. x 10'
- (R) — REMOVAL OF EXISTING STREET LIGHT
- (RO) — REMOVAL OF EXISTING STREET LIGHT (BY OTHERS)
- MH — MOUNTING HEIGHT
- MA — MAST ARM
- B/C — BACK OF CURB
- B/EP — BEHIND EDGE OF PAVEMENT
- BDTB — BREAKAWAY DEVICE, TRANSFORMER BASE, 15" BOLT CIRCLE
- R&R — REMOVE AND REPLACE EXISTING STREET LIGHT

POLE IDENTIFICATION

1 C 1 — CABINET NUMBER / CIRCUIT / POLE POSITION

Robinson ENGINEERING

PLAN: DATE | BY | SURVEYED | PLOTTED | CHECKED | ALIGNMENT CHECKED | RT. OF WAY CHECKED | D.G.D.D. FILE NAME | NOTE BOOK | NO.

PROFILE: SURVEYED | PLOTTED | CHECKED | D.M. NOTED | NOTE BOOK

FILE NAME = 09302-PLAN-01 - IDOT P02	USER NAME =	DESIGNED — DWS	REVISED —	STATE OF ILLINOIS DEPARTMENT OF TRANSPORTATION
		CHECKED — EJT	REVISED —	
	PLOT SCALE = 1"=50'	DRAWN — MJD	REVISED —	
	PLOT DATE = 10-20-09	CHECKED — PAP	REVISED —	

191ST STREET
80TH AVENUE (FAU 2755) TO HARLEM AVENUE (FAP 0348)
STREET LIGHTING PLANS

SCALE: 1"=50' | SHEET NO. 4 OF 12 SHEETS | STA. 15+00 TO STA. 42+00

F.A.U. RTE.	SECTION	COUNTY	TOTAL SHEETS	SHEET NO.
3754	09-00107-00-LT	WILL	12	4
		CONTRACT NO. 63288		
FED. ROAD DIST. NO. 1	ILLINOIS	FED. AID PROJECT M-9003 (331)		