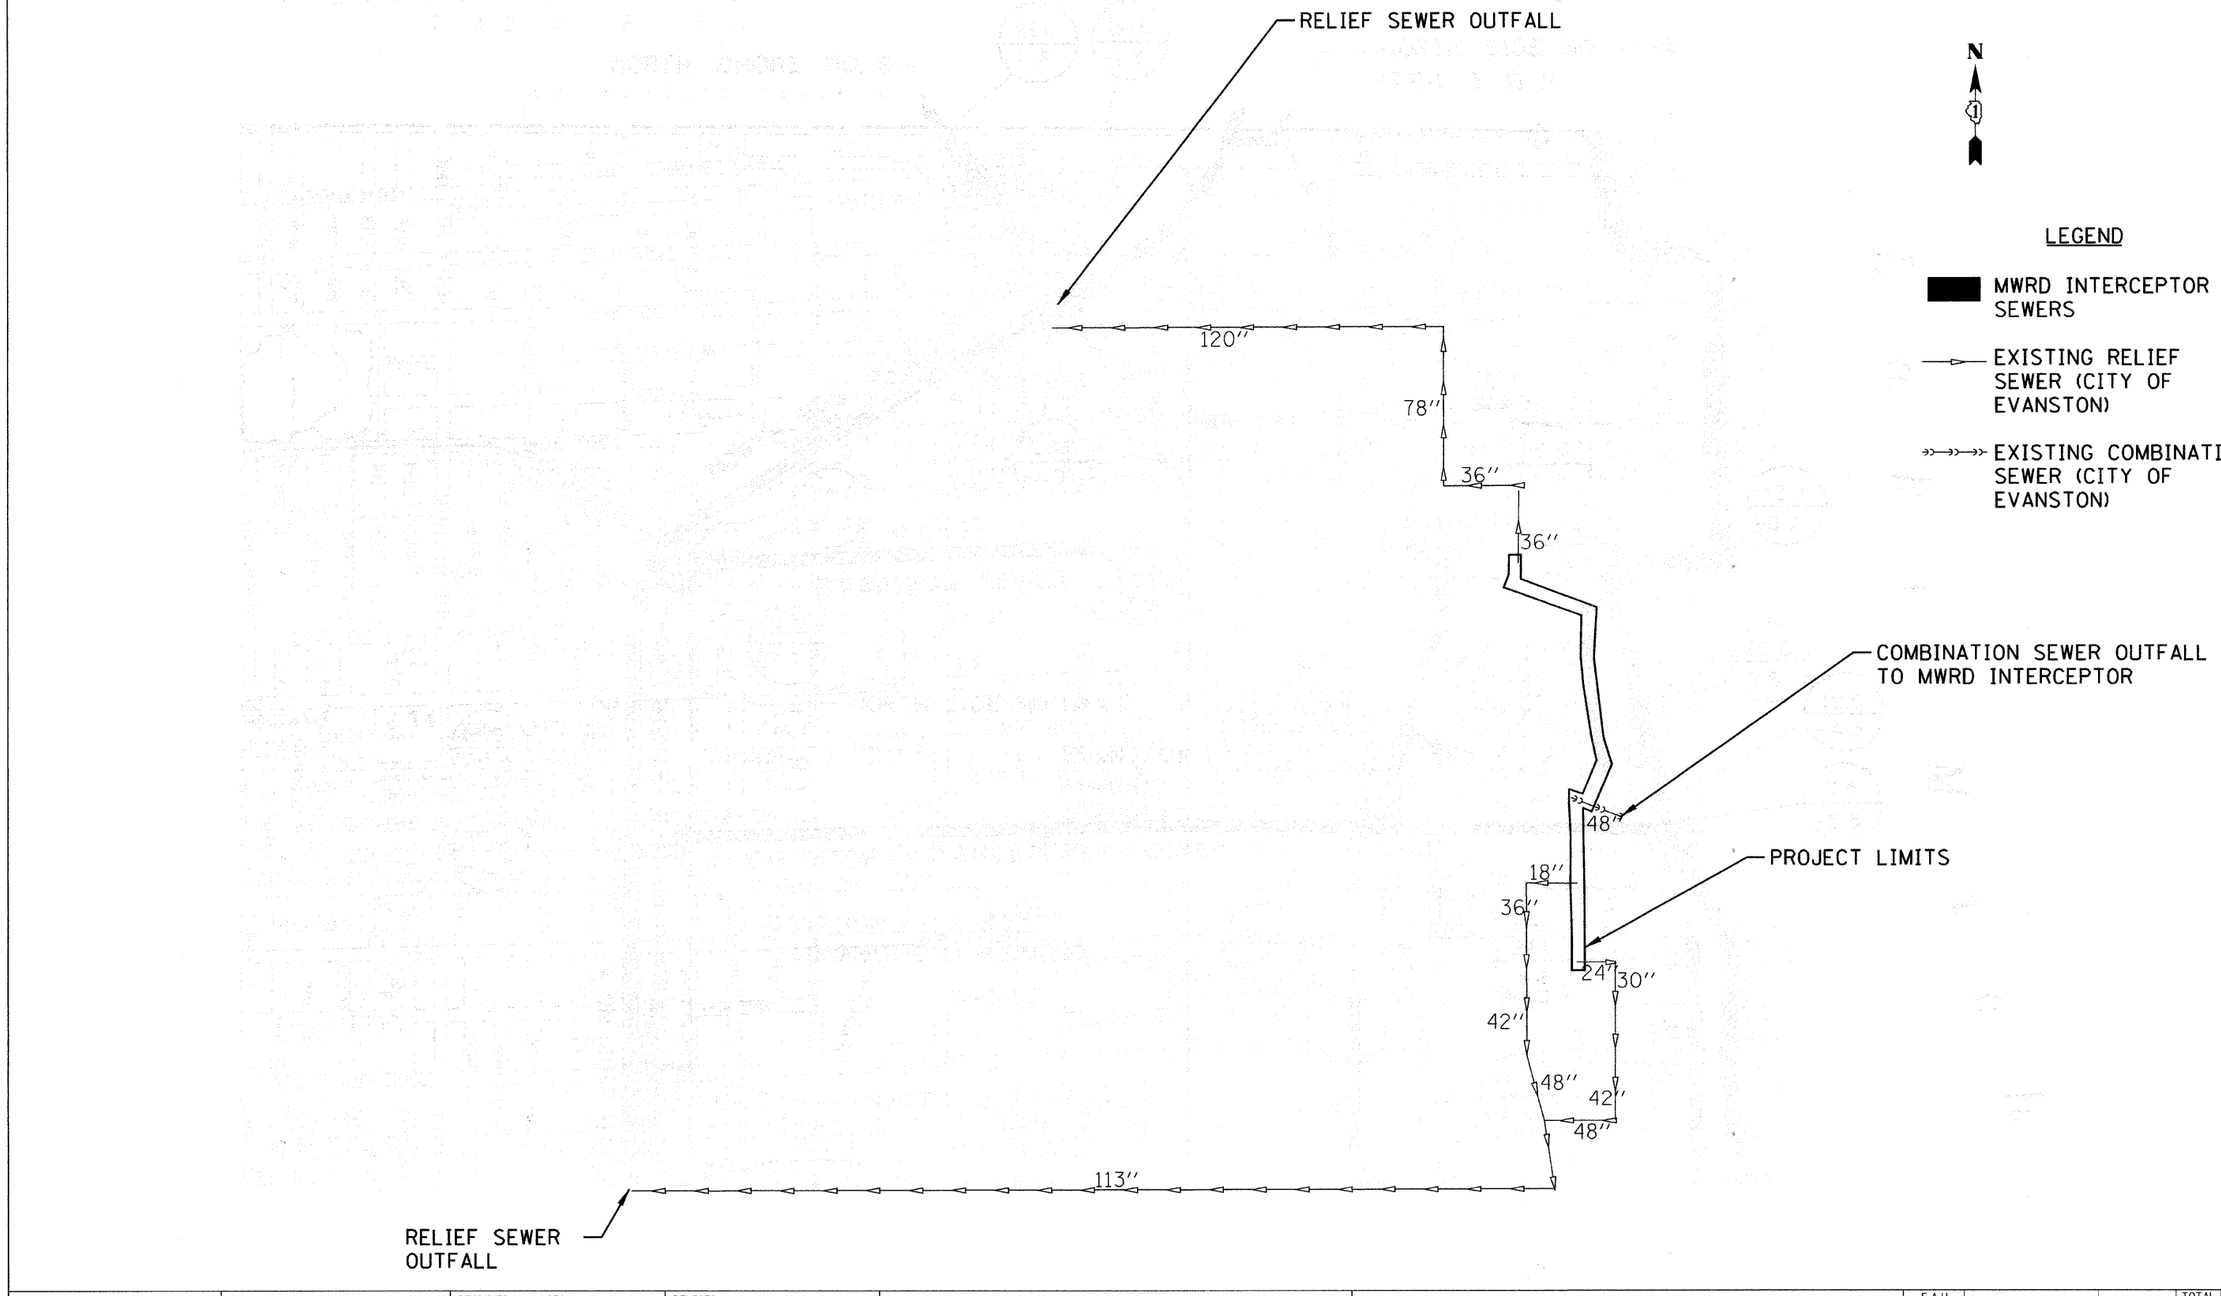

Trans Systems
1051 PERIMETER DRIVE, SUITE 1025
SCHAUMBURG, IL 60173

FILE NAME = $FILEL$	USER NAME = $USER$	DESIGNED - CEC	REVISED -
		DRAWN - NFT	REVISED -
	PLOT SCALE = $SCALE$	CHECKED - DWB	REVISED -
	PLOT DATE = $DATE$	DATE - 04/09/2010	REVISED -

STATE OF ILLINOIS
DEPARTMENT OF TRANSPORTATION

SHERIDAN ROAD / FOREST AVENUE
MWRDGC ROUTING MAP

NOT TO SCALE | SHEET NO. 1 OF 1 SHEETS | STA. | TO STA.

F.A.U RTE.	SECTION	COUNTY	TOTAL SHEETS	SHEET NO.
2865	08-00250-02-PV	COOK	79	39
		CONTRACT NO. 63417		
FED. ROAD DIST. NO.	ILLINOIS	FED. AID PROJECT		