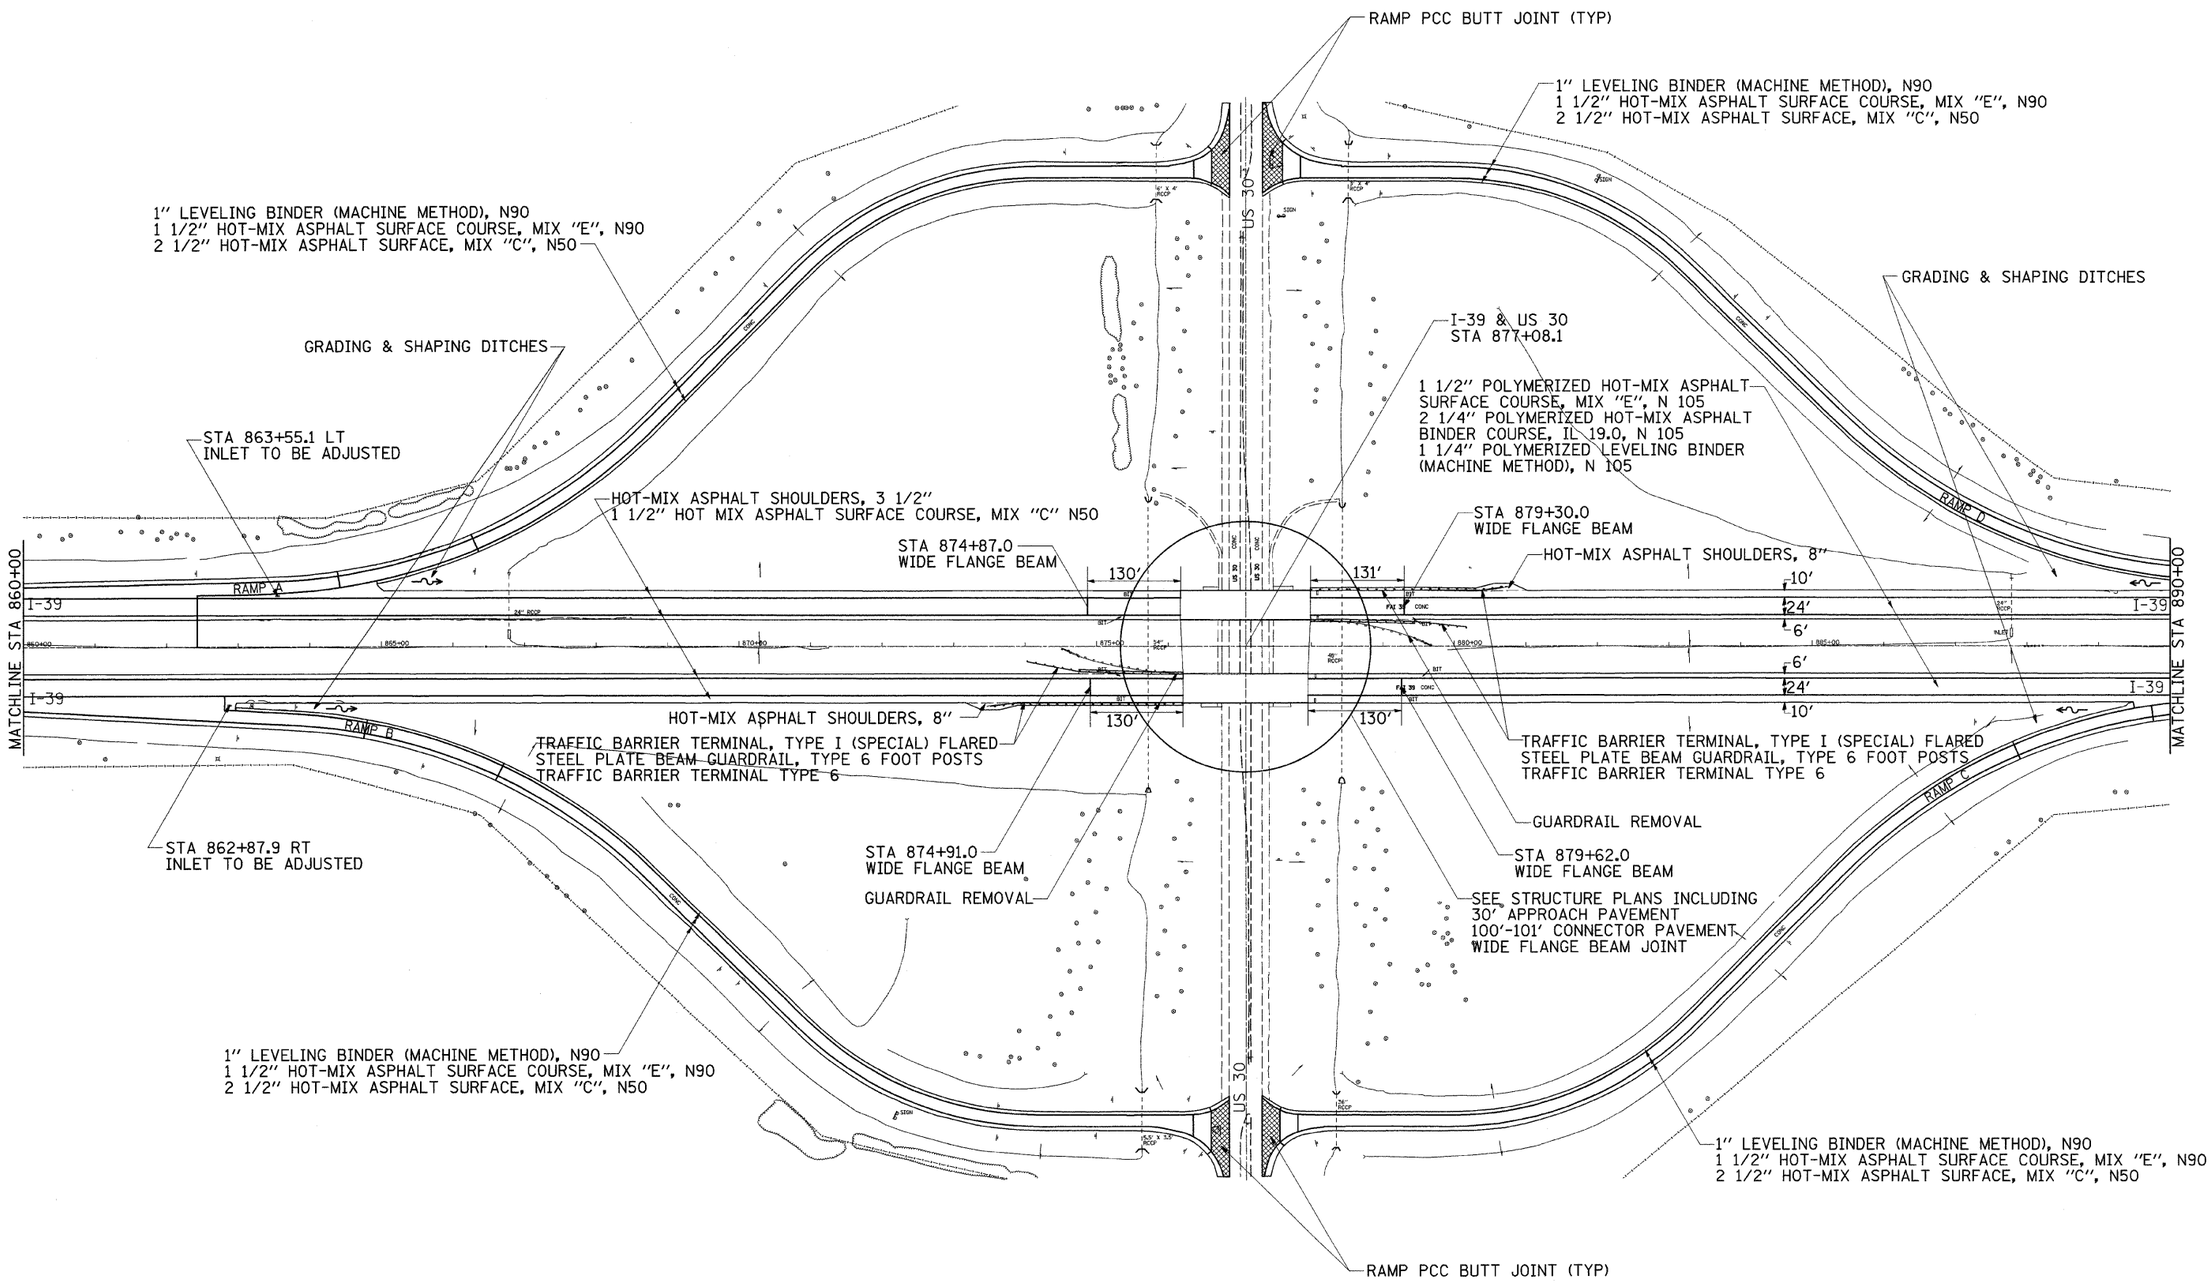

NOTE: US 30 RESURFACING SEPERATE CONTRACT
SEE TYPICALS FOR BUTT-JOINTS & TAPERS
AT WIDE FLANGE BEAM LOCATIONS

FILE NAME = c:\pw_work\PWIDOT\STRINGERJM\d0149531\D205809-sht-plan.dgn	USER NAME = stringerjm	DESIGNED -	REVISED -	STATE OF ILLINOIS DEPARTMENT OF TRANSPORTATION	I-39 PLAN SHEET	REVISED 5-27-10 SHEET	F.A.I. RTE.	SECTION	COUNTY	TOTAL SHEETS / SHEET NO.
		DRAWN -	REVISED -				39	(103-1, 103-2)RS	LEE	313 / 111
	PLOT SCALE = 100.0000 ' / IN.	CHECKED -	REVISED -						CONTRACT NO. 64E97	
	PLOT DATE = Tue May 25 07:25:52 2010	DATE -	REVISED -		SCALE:	SHEET NO. OF SHEETS	STA.	TO STA.	ILLINOIS FED. AID PROJECT	