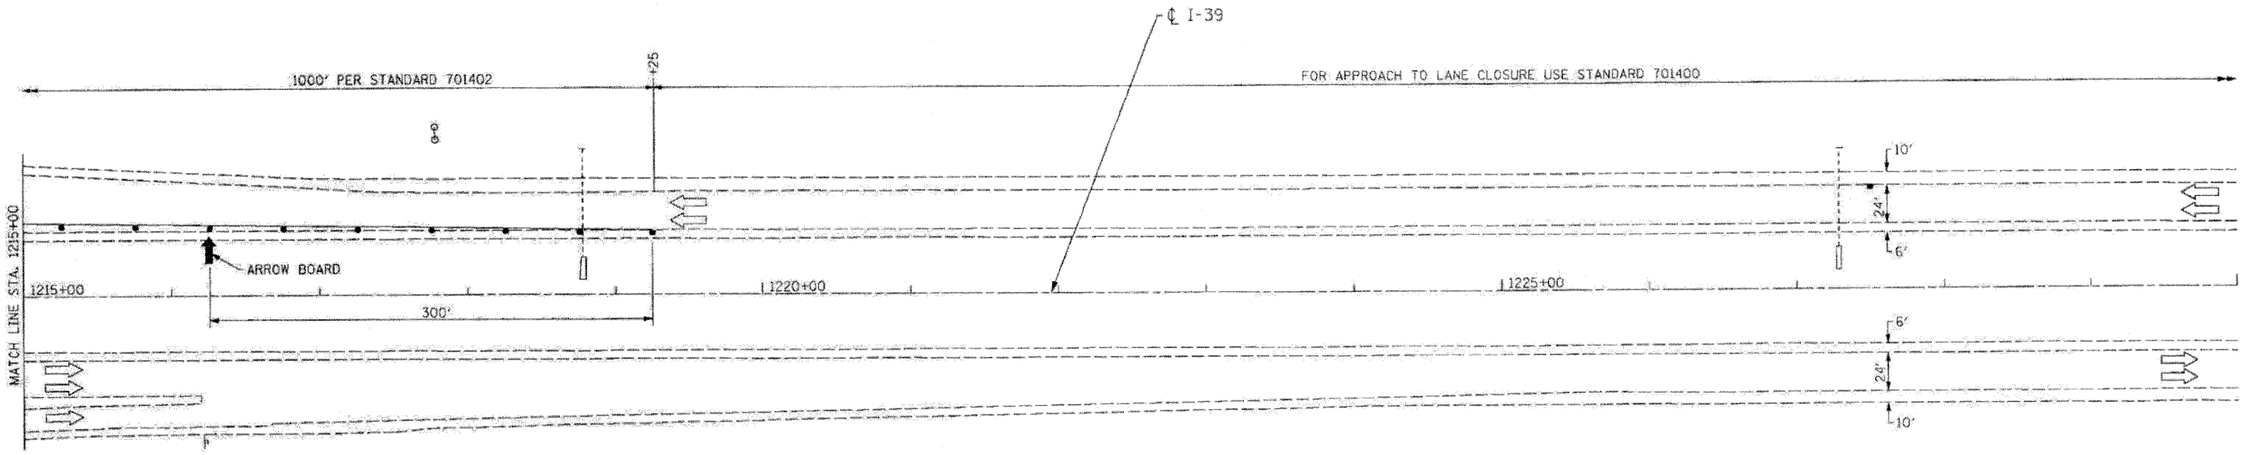

FINAL SURVEY	ORIGINAL SURVEY
SURVEYED	SURVEYED
PLOTTED	PLOTTED
TEMPLATE	TEMPLATE
AREAS	AREAS
NOTE BOOK	NOTE BOOK
NO.	NO.
AREAS CHECKED	AREAS CHECKED
BY	BY
DATE	DATE

MOT 12

FILE NAME = 0264E97-sht-stagingI2.dgn
PLOT DATE = 3/29/2010
PLOT SCALE = 50.0000 ' / IN.

CHRISTIAN-ROGE & ASSOCIATES, INC.
ENGINEERS-PLANNERS-SURVEYORS
211 WEST WACKER DRIVE
CHICAGO, ILLINOIS 60606
PHONE: (312)372-2023 FAX: (312)372-5274

DESIGNED - E.M.	REVISED -	
DRAWN - J.V.	REVISED -	
CHECKED - M.P.	REVISED -	
DATE - MARCH 2010	REVISED -	

STATE OF ILLINOIS
DEPARTMENT OF TRANSPORTATION

TRAFFIC CONTROL AND PROTECTION
I-39 – STA. 1215+00 TO STA. 1230+00
STAGE II

SCALE: | SHEET NO. OF SHEETS | STA. TO STA.

F.A.I. RTE.	SECTION	COUNTY	TOTAL SHEETS	SHEET NO.
39	(103-1, 103-2)RS	LEE	313	91
		CONTRACT NO. 64E97		
FED. ROAD DIST. NO. 1	ILLINOIS	FED. AID PROJECT		