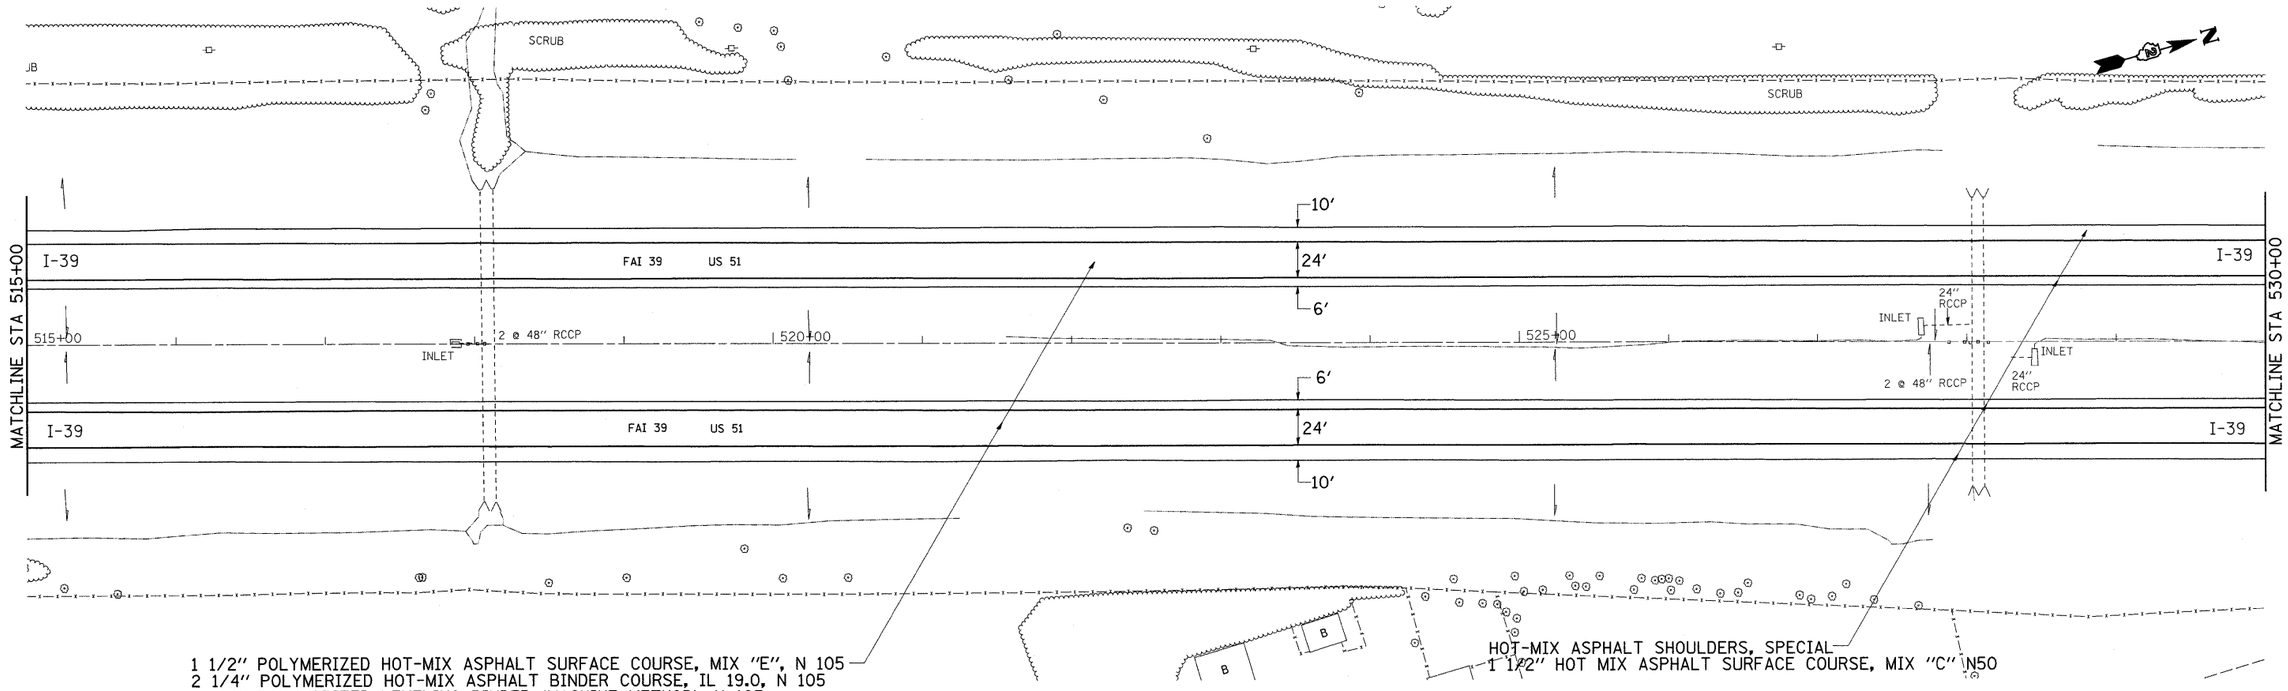

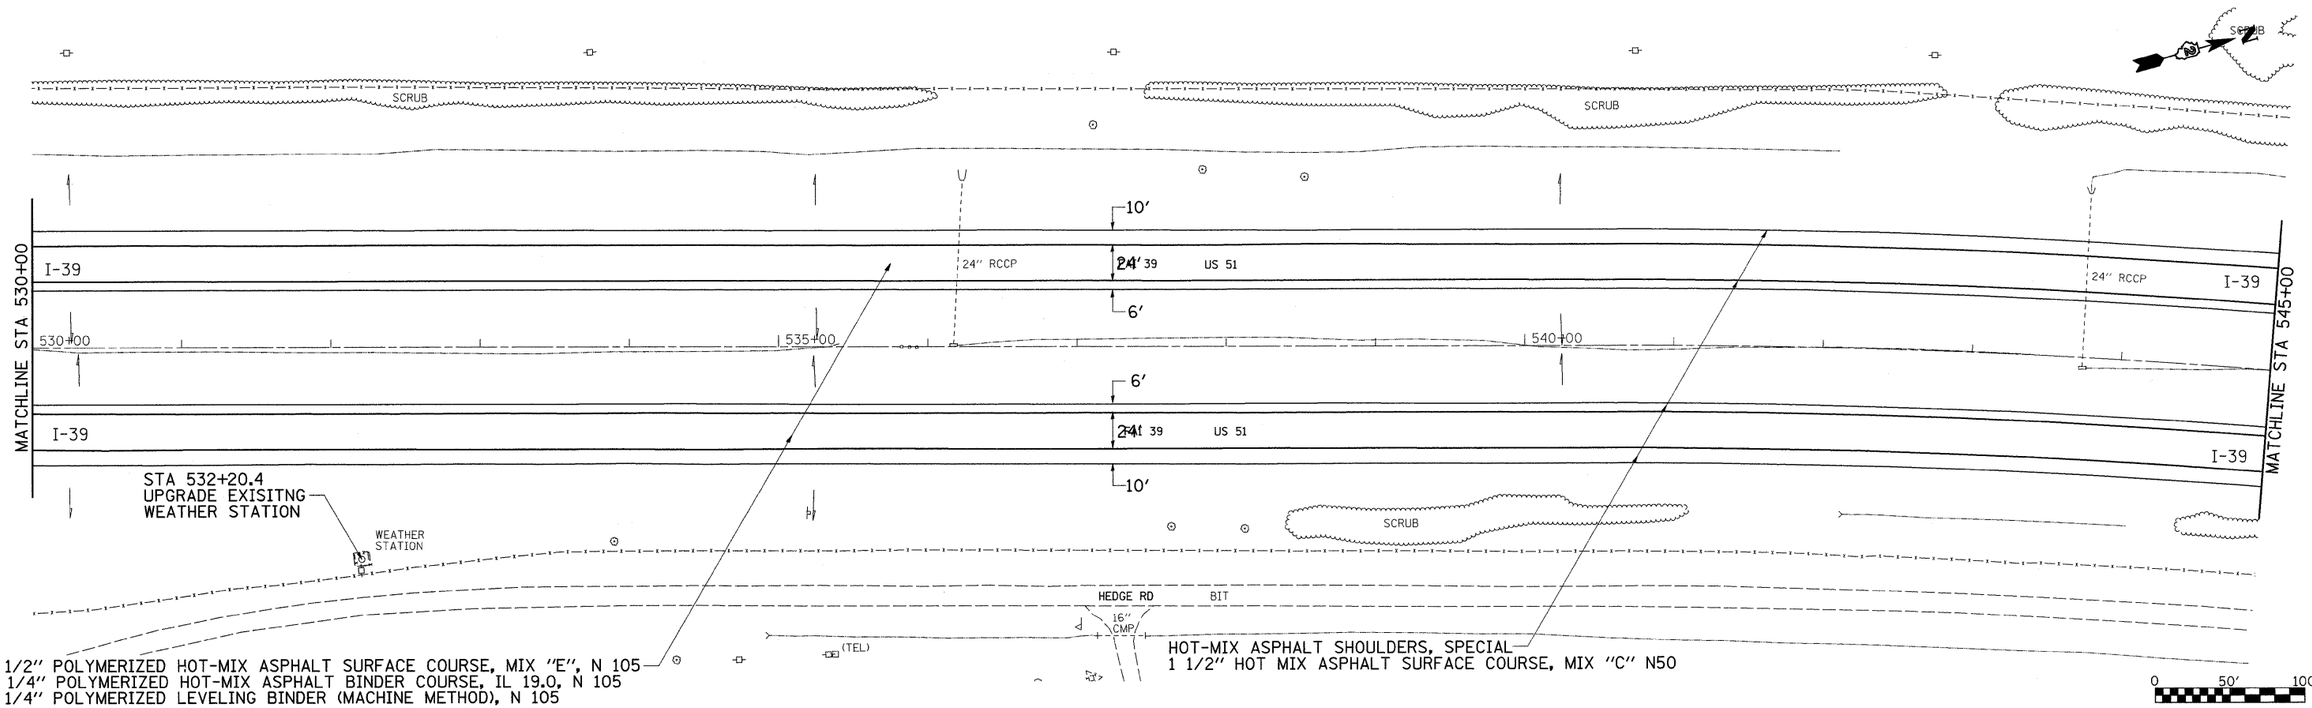

FILE NAME = c:\pw_work\PWIDOT\DOSSDD\d0149531\D205829-sht-plan.dgn	USER NAME = dossdd	DESIGNED -	REVISED -
		DRAWN -	REVISED -
	PLOT SCALE = 30.0000 ' / IN.	CHECKED -	REVISED -
	PLOT DATE = Fri Mar 26 08:31:03 2010	DATE -	REVISED -

STATE OF ILLINOIS
DEPARTMENT OF TRANSPORTATION

I-39
PLAN SHEET

SCALE: | SHEET NO. OF SHEETS | STA. | TO STA.

F.A.I. RTE.	SECTION	COUNTY	TOTAL SHEETS	SHEET NO.
39	(103-1, 103-2)RS	LEE	313	99
		CONTRACT NO. 64E97		
	ILLINOIS FED. AID PROJECT			