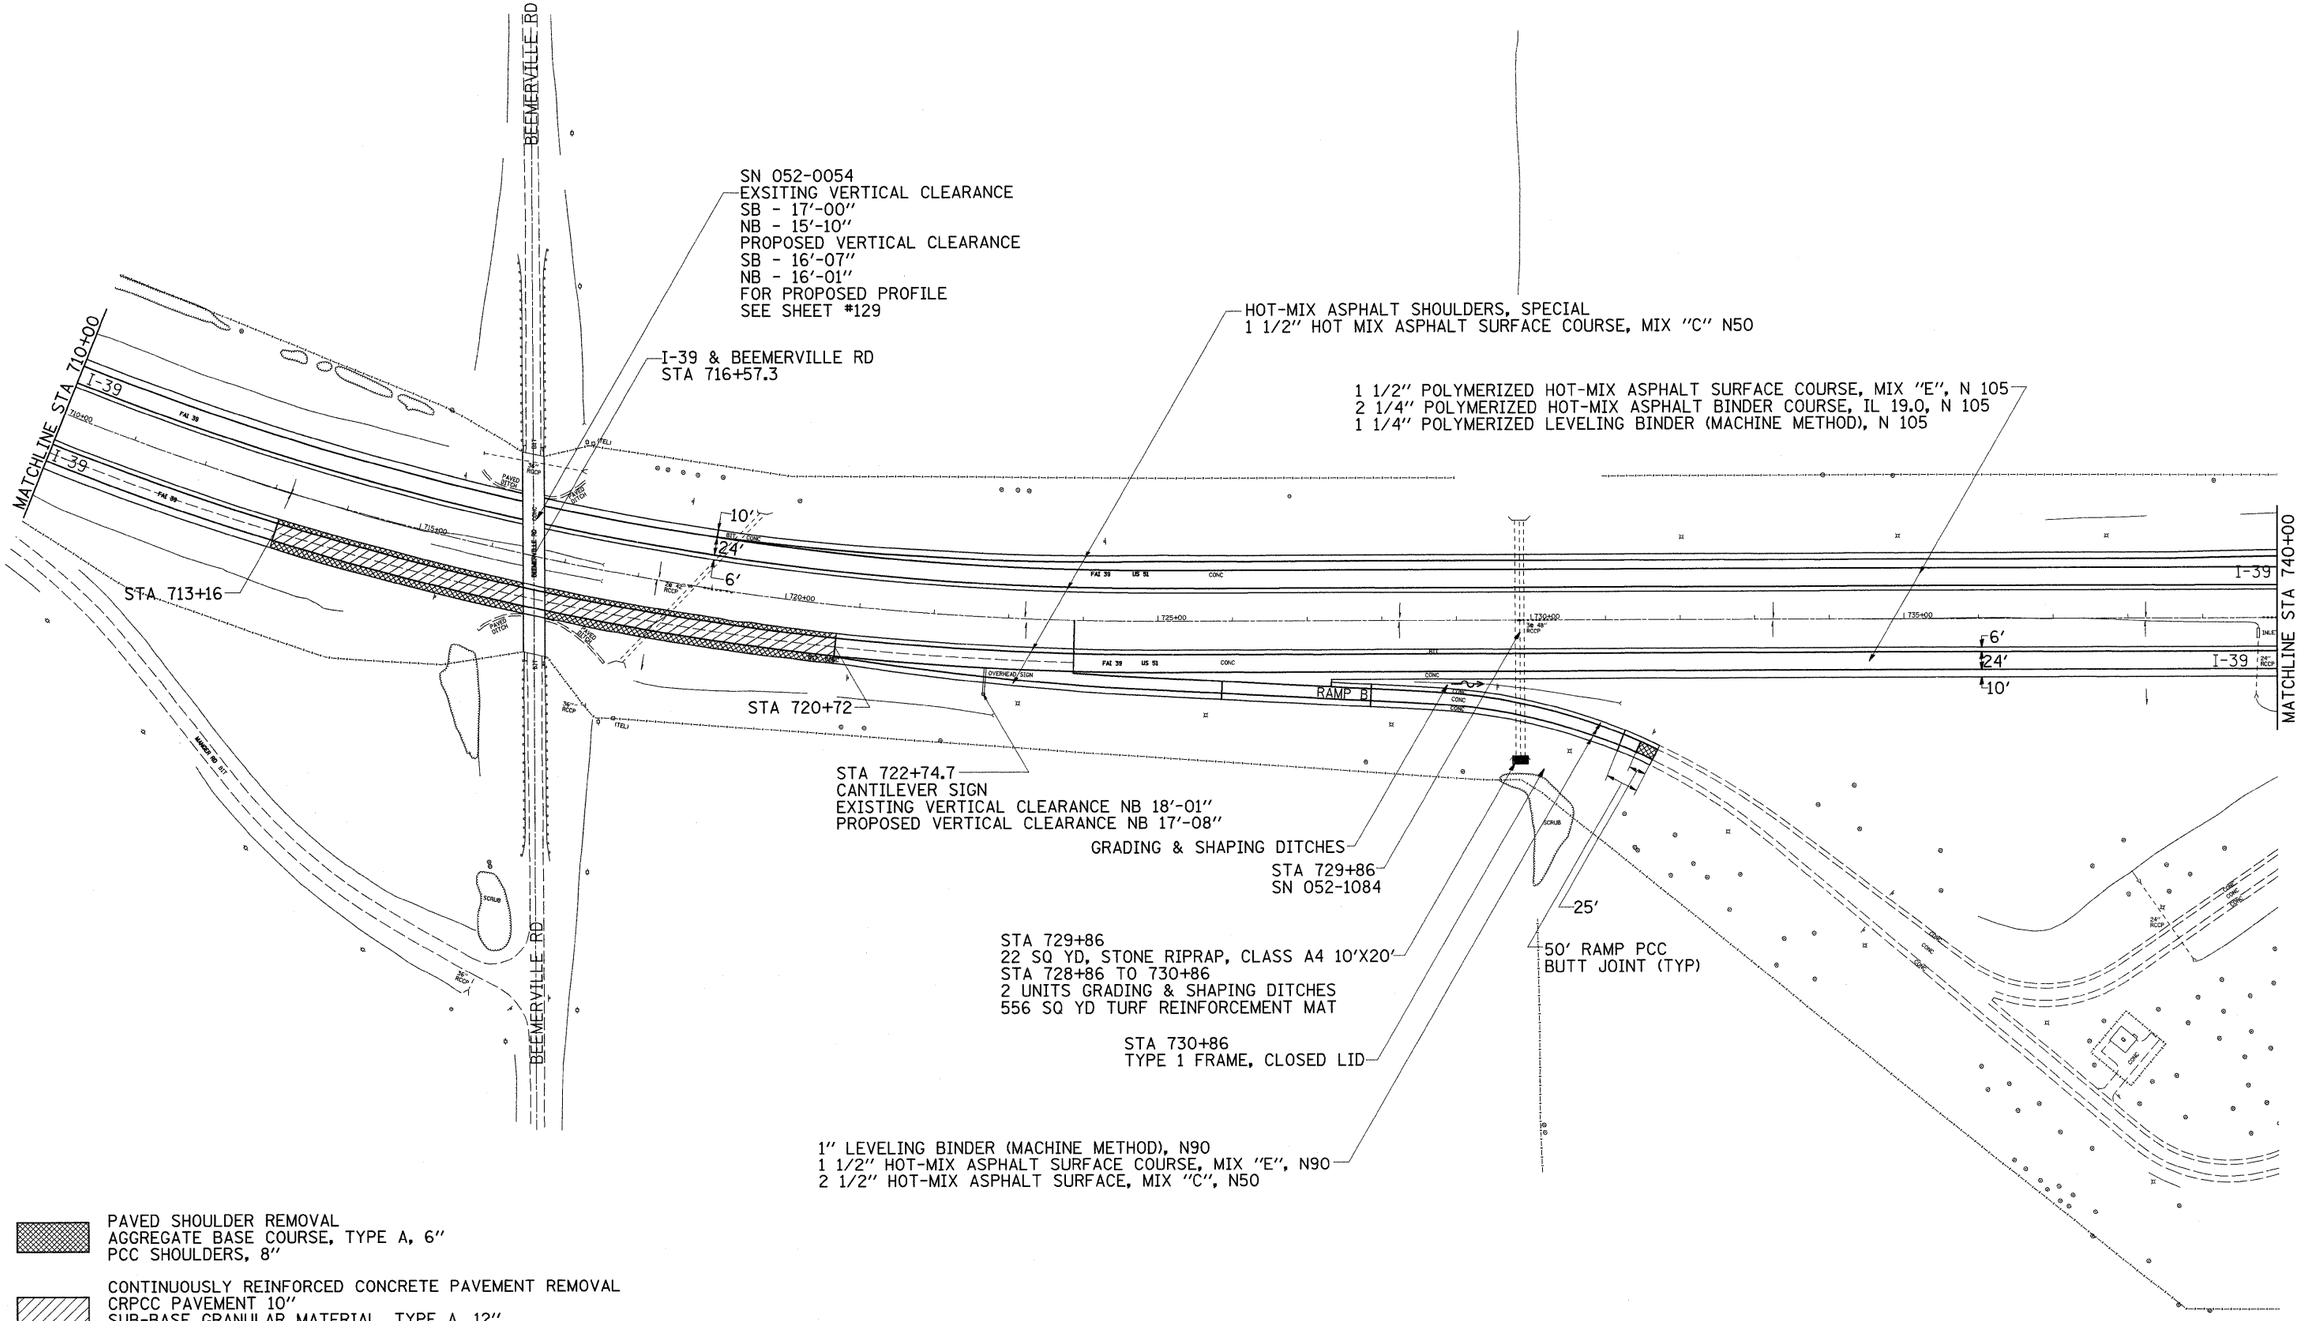

FILE NAME = c:\pw_work\PWIDOT\DOSSDD\d0149531\D205809-sht-plan.dgn	USER NAME = dossdd	DESIGNED -	REVISED -	STATE OF ILLINOIS DEPARTMENT OF TRANSPORTATION	I-39 PLAN SHEET	F.A.I. RTE.	SECTION	COUNTY	TOTAL SHEETS	SHEET NO.
	PLOT SCALE = 100.0000 ' / IN.	DRAWN -	REVISED -			39	(103-1, 103-2)RS	LEE	313	106
	PLOT DATE = Fri Mar 26 08:31:12 2010	CHECKED -	REVISED -					CONTRACT NO. 64E97		
		DATE -	REVISED -		SCALE: SHEET NO. OF SHEETS STA. TO STA.		ILLINOIS FED. AID PROJECT			