I–39 AT BEEMERVILLE ROAD NB

PLAN

	BY	DATE
SURVEYED		
PLOTTED		
ALIGNMENT CHECKED		
RT. OF WAY CHECKED		
CADD FILE NAME		

NOTE BOOK
NO.

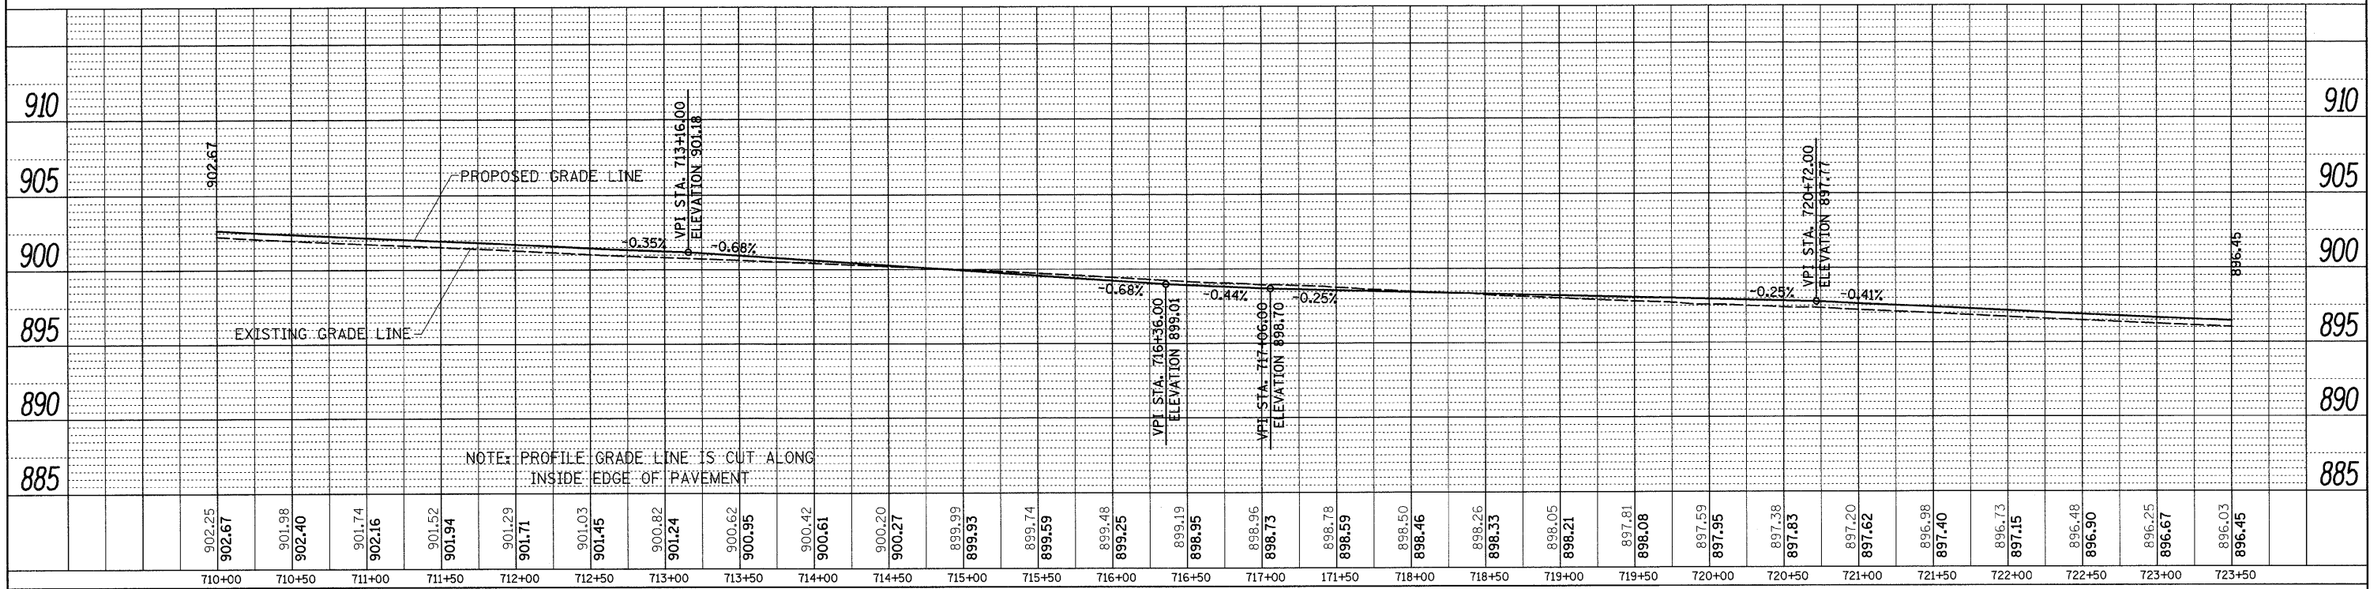

I–39 AT MCGIRR ROAD SB

PROFILE

	BY	DATE
SURVEYED		
PLOTTED		
GRADES CHECKED		
B.M. NOTED		
STRUCTURE NO(S).		

NOTE BOOK
NO.

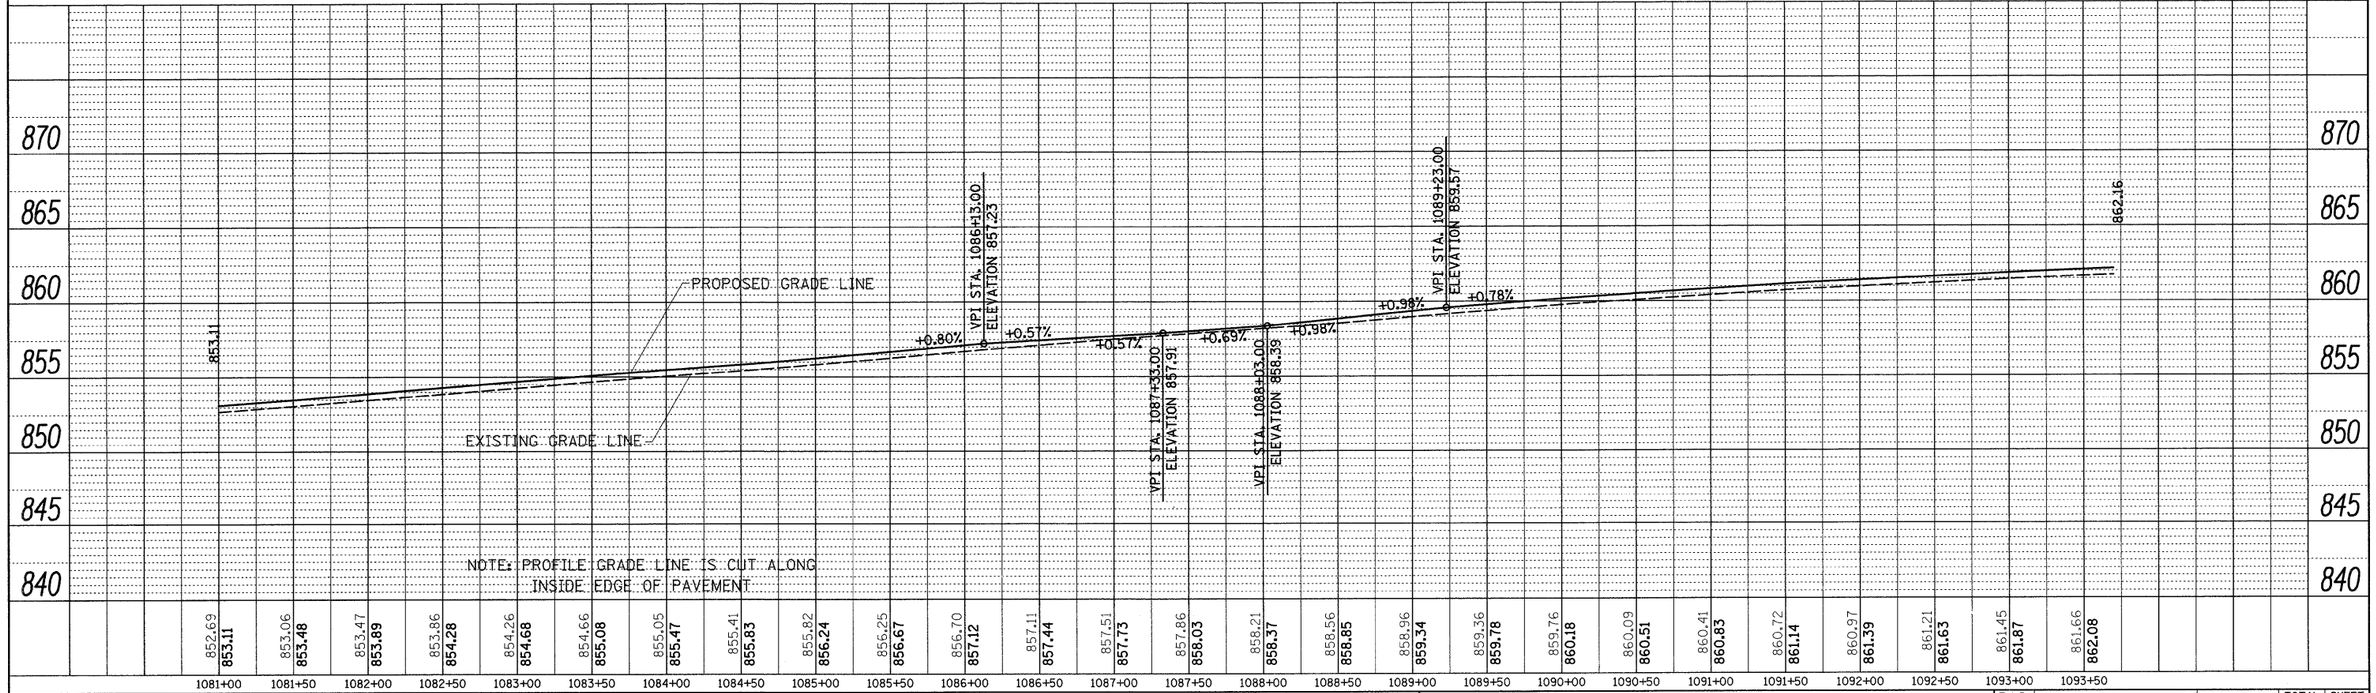

FILE NAME = c:\pw_work\PWIDOT\DOSSDD\d0149531\D205805-sht-prof.dgn	USER NAME = dossdd	DESIGNED -	REVISED -
		DRAWN -	REVISED -
	PLOT SCALE = 50.0000 ' / IN.	CHECKED -	REVISED -
	PLOT DATE = Fri Mar 26 08:36:50 2010	DATE -	REVISED -

STATE OF ILLINOIS
DEPARTMENT OF TRANSPORTATION

I–39
BEEMERVILLE ROAD & MCGIRR ROAD

SCALE: 1" = 50' | SHEET NO. OF SHEETS | STA. 1081+00 TO STA. 1093+50

F.A.I RTE.	SECTION	COUNTY	TOTAL SHEETS	SHEET NO.
39	(103-1,103-2)RS	LEE	313	129
		CONTRACT NO. 64E97		
	ILLINOIS	FED. AID PROJECT		