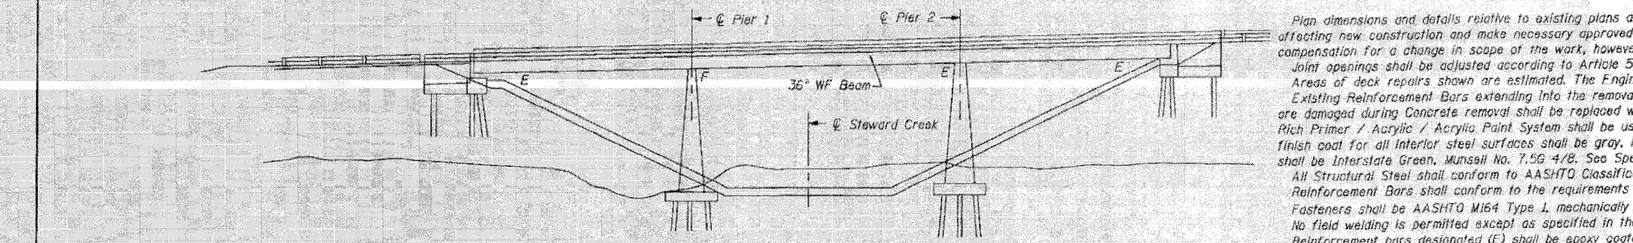

ELEVATION

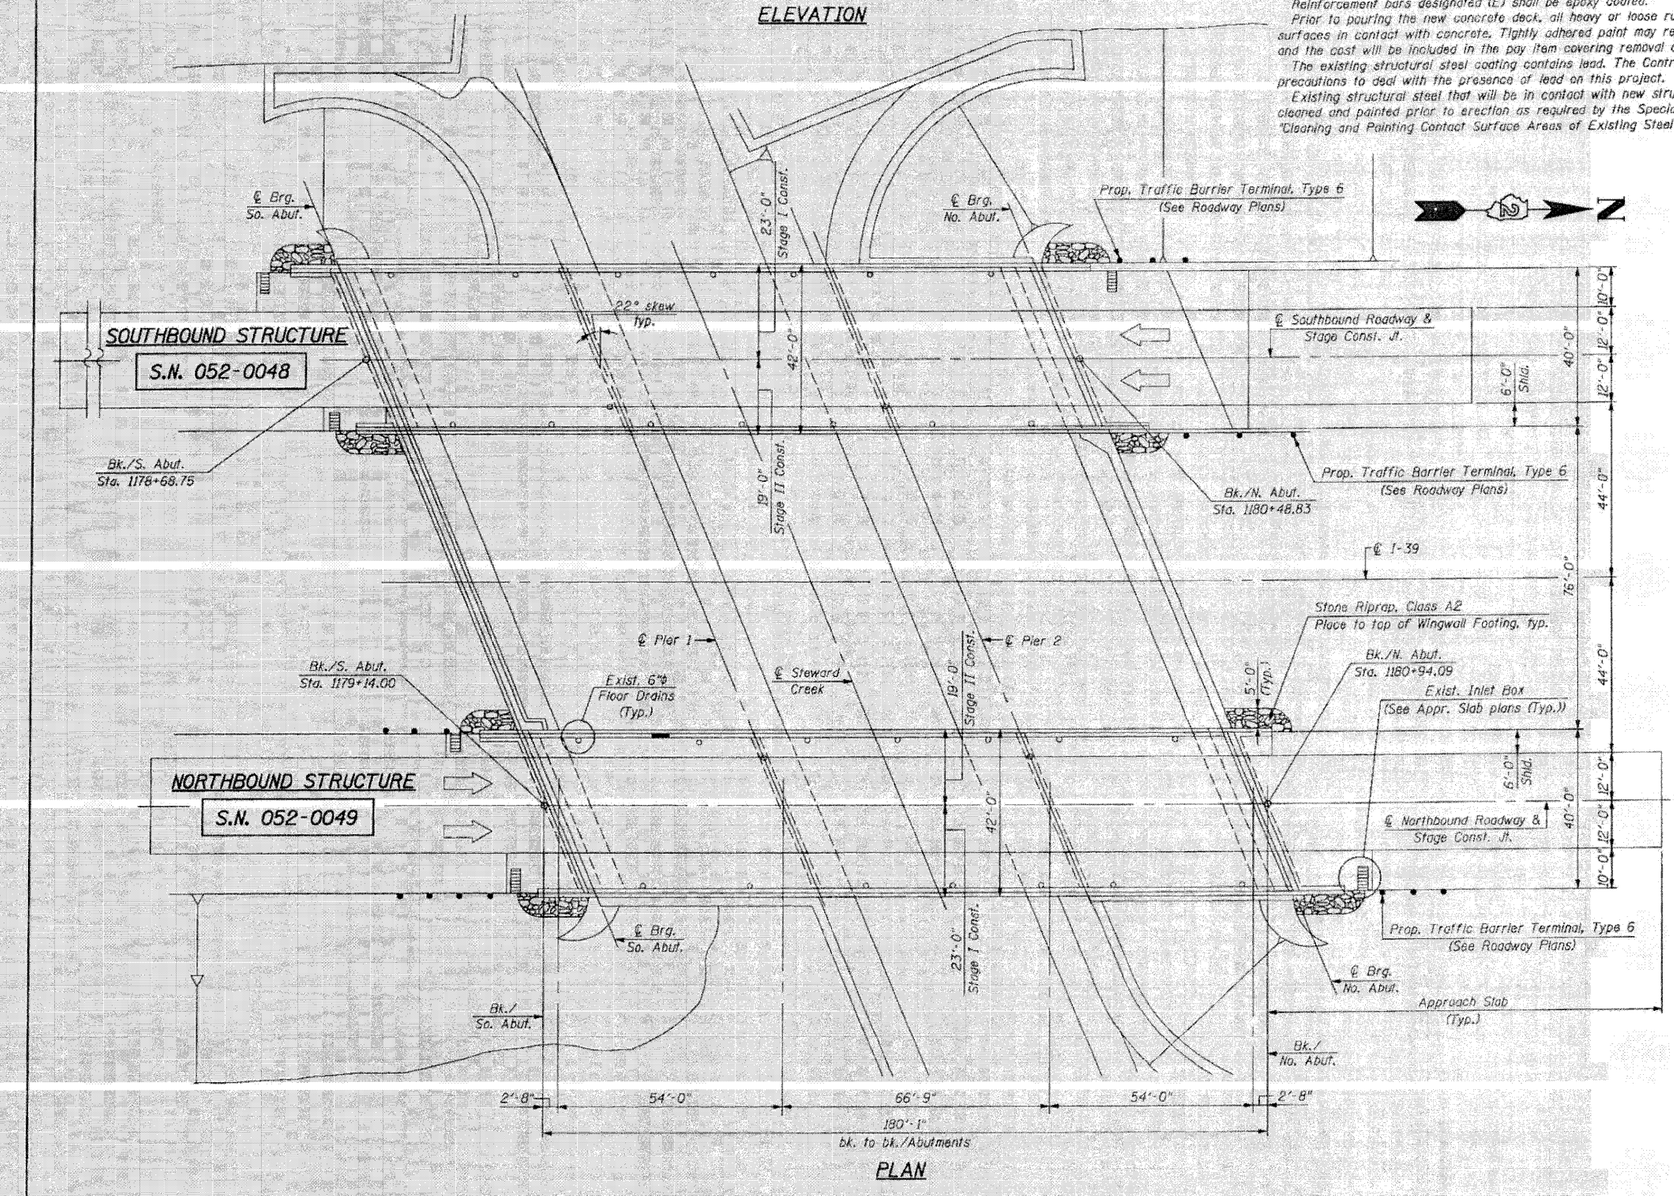

PLAN

GENERAL NOTES:

Plan dimensions and details relative to existing plans are subject to Nominal Construction variations. The Contractor shall field verify existing dimensions and details affecting new construction and make necessary approved adjustments prior to construction or ordering of materials. Such variations shall not be cause for additional compensation for a change in scope of the work, however, the Contractor will be paid for the quantity actually furnished at the unit price bid for the work.

Joint openings shall be adjusted according to Article 520.04 of the Standard Specifications when the Deck is poured at an ambient temperature other than 50°F.

Areas of deck repairs shown are estimated. The Engineer shall show actual locations of deck repairs on the As-Built plans.

Existing Reinforcement Bars extending into the removal areas shall be cleaned, straightened and incorporated into the new construction. Any Reinforcement Bars that are damaged during Concrete removal shall be replaced with an approved Bar Splicer or Anchorage System. Cost is included with Concrete Removal. The inorganic Zinc Rich Primer / Acrylic / Acrylic Paint System shall be used for shop and field painting of new structural steel except where otherwise noted. The color of the final finish coat for all interior steel surfaces shall be gray, Munsell No. 5B 7/1. The color of the final finish coat for the exterior and bottom flange of the facial beams shall be Interstate Green, Munsell No. 7.5G 4/8. See Special Provision for "Cleaning and Painting New Metal Structures".

All Structural Steel shall conform to AASHTO Classification M-270 Gr. 36, unless otherwise noted.

Reinforcement Bars shall conform to the requirements of ASTM A 706 Gr. 60. See Special Provisions.

Fasteners shall be AASHTO M164 Type 1, mechanically galvanized bolts. Bolts $\frac{3}{4}$ in. ϕ, holes $\frac{5}{16}$ in. ϕ, unless otherwise noted.

No field welding is permitted except as specified in the contract documents.

Reinforcement bars designated (E) shall be epoxy coated.

Prior to pouring the new concrete deck, all heavy or loose rust, loose mill scale and other loose or potentially detrimental foreign material shall be removed from the surfaces in contact with concrete. Tightly adhered paint may remain unless otherwise noted. Removal shall be accomplished by methods that will not damage the steel and the cost will be included in the pay item covering removal of the existing concrete.

The existing structural steel coating contains lead. The Contractor shall take appropriate precautions to deal with the presence of lead on this project.

Existing structural steel that will be in contact with new structural steel shall be cleaned and painted prior to erection as required by the Special Provision "Cleaning and Painting Contact Surface Areas of Existing Steel Structures".

INDEX OF SHEETS

S1 GENERAL PLAN & ELEVATION
S2 DECK CROSS SECTIONS SOUTHBOUND & NORTHBOUND STRUCTURES
S3 DECK PLAN SOUTHBOUND STRUCTURE
S4 DECK PLAN NORTHBOUND STRUCTURE
S5 JOINT RECONSTRUCTION AT SOUTH ABUTMENT SOUTHBOUND STRUCTURE
S6 JOINT RECONSTRUCTION DETAILS AT SOUTH ABUTMENT SOUTHBOUND STRUCTURE
S7 JOINT RECONSTRUCTION AT NORTH ABUTMENT SOUTHBOUND STRUCTURE
S8 JOINT RECONSTRUCTION DETAILS AT NORTH ABUTMENT SOUTHBOUND STRUCTURE
S9 JOINT RECONSTRUCTION AT SOUTH ABUTMENT NORTHBOUND STRUCTURE
S10 JOINT RECONSTRUCTION DETAILS AT SOUTH ABUTMENT NORTHBOUND STRUCTURE
S11 JOINT RECONSTRUCTION AT NORTH ABUTMENT NORTHBOUND STRUCTURE
S12 JOINT RECONSTRUCTION DETAILS AT NORTH ABUTMENT NORTHBOUND STRUCTURE
S13 STRUCTURAL STEEL REPAIRS-I SOUTHBOUND & NORTHBOUND STRUCTURES
S14 STRUCTURAL STEEL REPAIRS-II SOUTHBOUND & NORTHBOUND STRUCTURES
S15 ELASTOMERIC BEARING ASSEMBLY, TYPE 1 SOUTHBOUND & NORTHBOUND STRUCTURES
S16 SOUTH APPROACH SLAB REPAIR-I SOUTHBOUND STRUCTURE
S17 SOUTH APPROACH SLAB REPAIR-II SOUTHBOUND STRUCTURE
S18 NORTH APPROACH SLAB REPAIR-I SOUTHBOUND STRUCTURE
S19 NORTH APPROACH SLAB REPAIR-II SOUTHBOUND STRUCTURE
S20 SOUTH APPROACH SLAB REPAIR-I NORTHBOUND STRUCTURE
S21 SOUTH APPROACH SLAB REPAIR-II NORTHBOUND STRUCTURE
S22 NORTH APPROACH SLAB REPAIR-I NORTHBOUND STRUCTURE
S23 NORTH APPROACH SLAB REPAIR-II NORTHBOUND STRUCTURE
S24 BAR SPLICER ASSEMBLY AND MECHANICAL SPLICER DETAILS
S25 PREFORMED JOINT STRIP SEAL
S26 TEMPORARY CONCRETE BARRIER FOR STAGE CONSTRUCTION

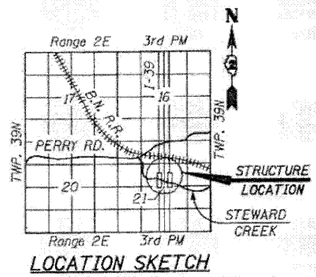

LOCATION SKETCH

STATE OF ILLINOIS
BHADRESH N. SHAH
081-004476
LICENSED STRUCTURAL ENGINEER
CHICAGO

Bhadresh N. Shah

BHADRESH N. SHAH 03/29/2010
LICENSED STRUCTURAL ENGINEER
STATE OF ILLINOIS LIC. No. 081-004476
EXPIRES: 11-30-10

FILE NAME = 052D048-64E97-01-GPE.dgn	CHRISTIAN-ROGE & ASSOCIATES, INC. ENGINEERS-PLANNERS-SURVEYORS 211 WEST WACKER DRIVE CHICAGO, ILLINOIS 60606 PHONE: (312)372-2023 FAX: (312)372-5274	DESIGNED - B.N.S./J.C.N.	REVISED -
PLOT DATE = 3/29/2010		DRAWN - D.L./F.M.	REVISED -
PLOT SCALE = 50.0000 ' / IN.		CHECKED - B.N.S./J.C.N.	REVISED -
		DATE - MARCH, 2010	REVISED -

STATE OF ILLINOIS
DEPARTMENT OF TRANSPORTATION

GENERAL PLAN & ELEVATION
SOUTHBOUND & NORTHBOUND STRUCTURES S.N. 052-0048
I-39 OVER STEWARD CREEK S.N. 052-0049

SCALE: | SHEET NO. S1 OF S26 SHEETS | STA. | TO STA.

F.A.I. RTE.	SECTION	COUNTY	TOTAL SHEETS	SHEET NO.
39	(103-1, 103-2)RS	LEE	313	164
		CONTRACT NO. 64E97		
FED. ROAD DIST. NO.	ILLINOIS	FED. AID PROJECT		