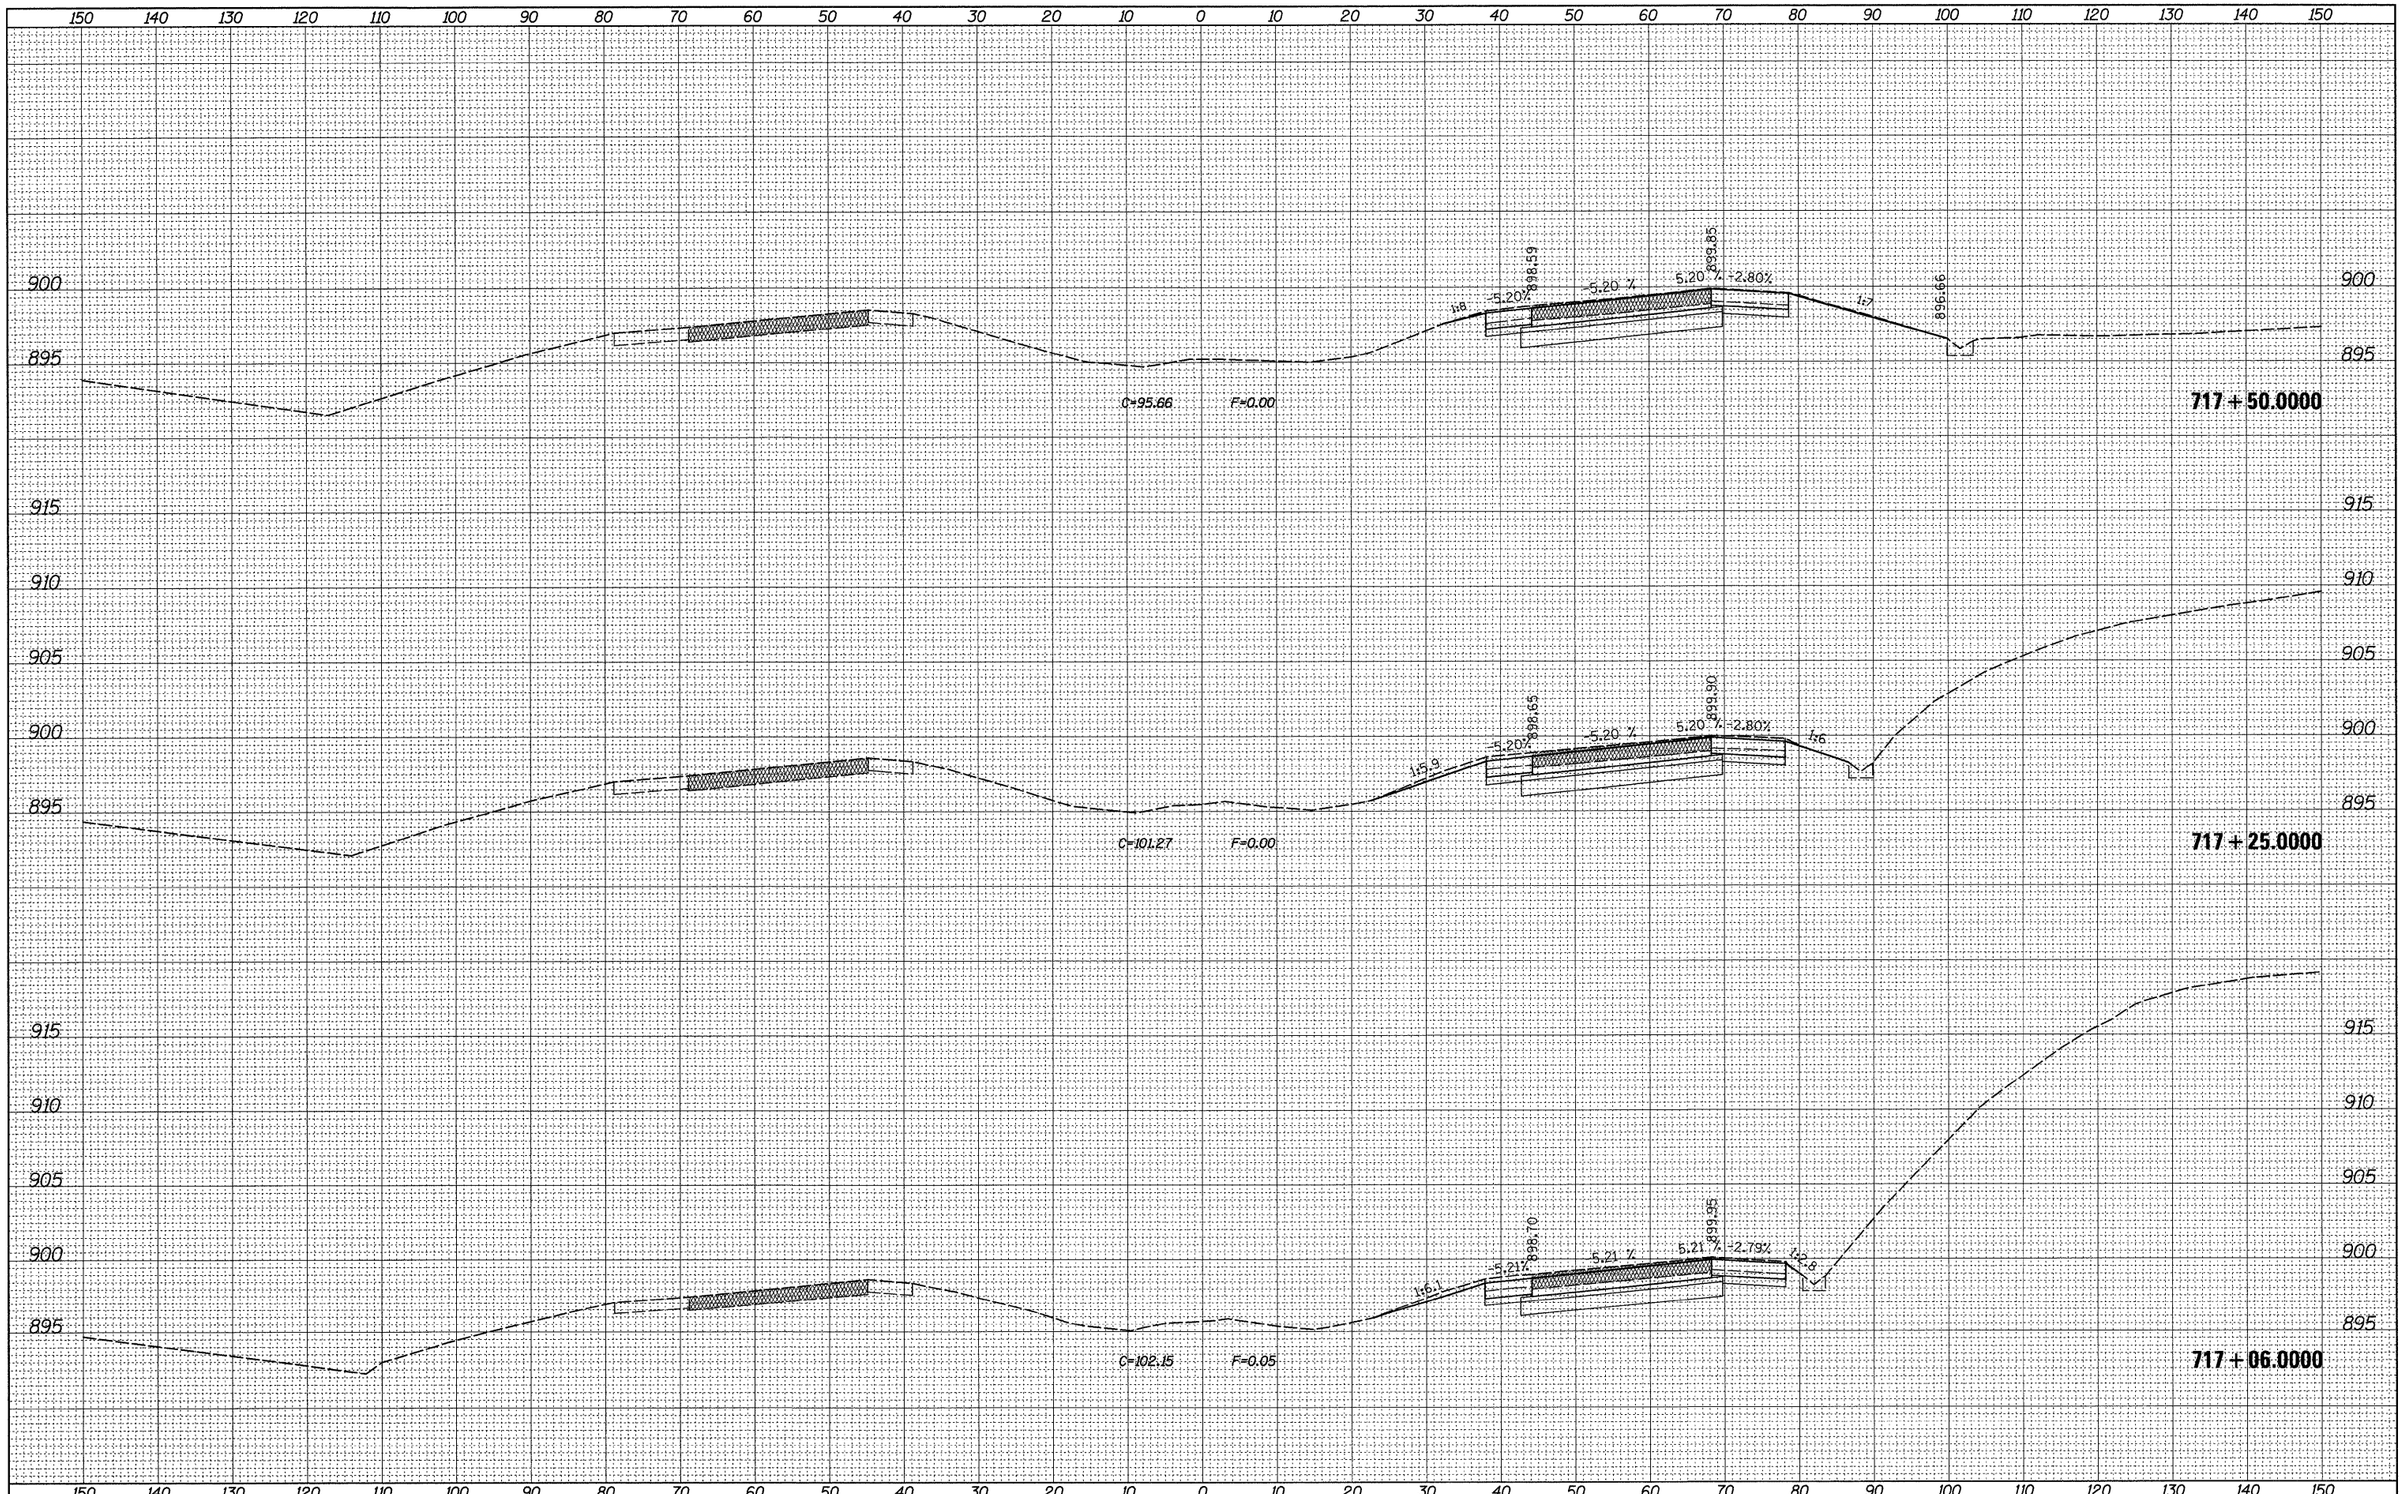

FINAL SURVEY		BY	DATE
NOTE BOOK NO.	SURVEYED		
	PLOTTED		
	TEMPLATE		
	AREAS		
	AREAS CHECKED		

ORIGINAL SURVEY		BY	DATE
NOTE BOOK NO.	SURVEYED		
	PLOTTED		
	TEMPLATE		
	AREAS		
	AREAS CHECKED		

FILE NAME = c:\pw_work\PWIDOT\DOSSDD\d0149533\D205809-xsc	USER NAME = dossdd	DESIGNED -	REVISED -
	SG_ml_beemerville.dgn	DRAWN -	REVISED -
	PLOT SCALE = 10.0000 ' / IN.	CHECKED -	REVISED -
	PLOT DATE = Fri Mar 26 07:35:54 2010	DATE -	REVISED -

STATE OF ILLINOIS
DEPARTMENT OF TRANSPORTATION

I-39 AT BEEMERVILLE ROAD

SCALE: | SHEET NO. OF SHEETS | STA. 717+06.0000 TO STA. 717+50.0000

F.A.I. RTE.	SECTION	COUNTY	TOTAL SHEETS	SHEET NO.
39	(103-1,103-2)RS	LEE	313	277
		CONTRACT NO. 64E97		
		ILLINOIS FED. AID PROJECT		