| FINAL SURVEY | BY | DATE |
|---|---|---|
| SURVEYED | | |
| PLOTTED | | |
| TEMPLATE | | |
| NOTE BOOK | | |
| AREAS | | |
| NO. | AREAS CHECKED | |

| ORIGINAL SURVEY | BY | DATE |
|---|---|---|
| SURVEYED | | |
| PLOTTED | | |
| TEMPLATE | | |
| NOTE BOOK | | |
| AREAS | | |
| NO. | AREAS CHECKED | |

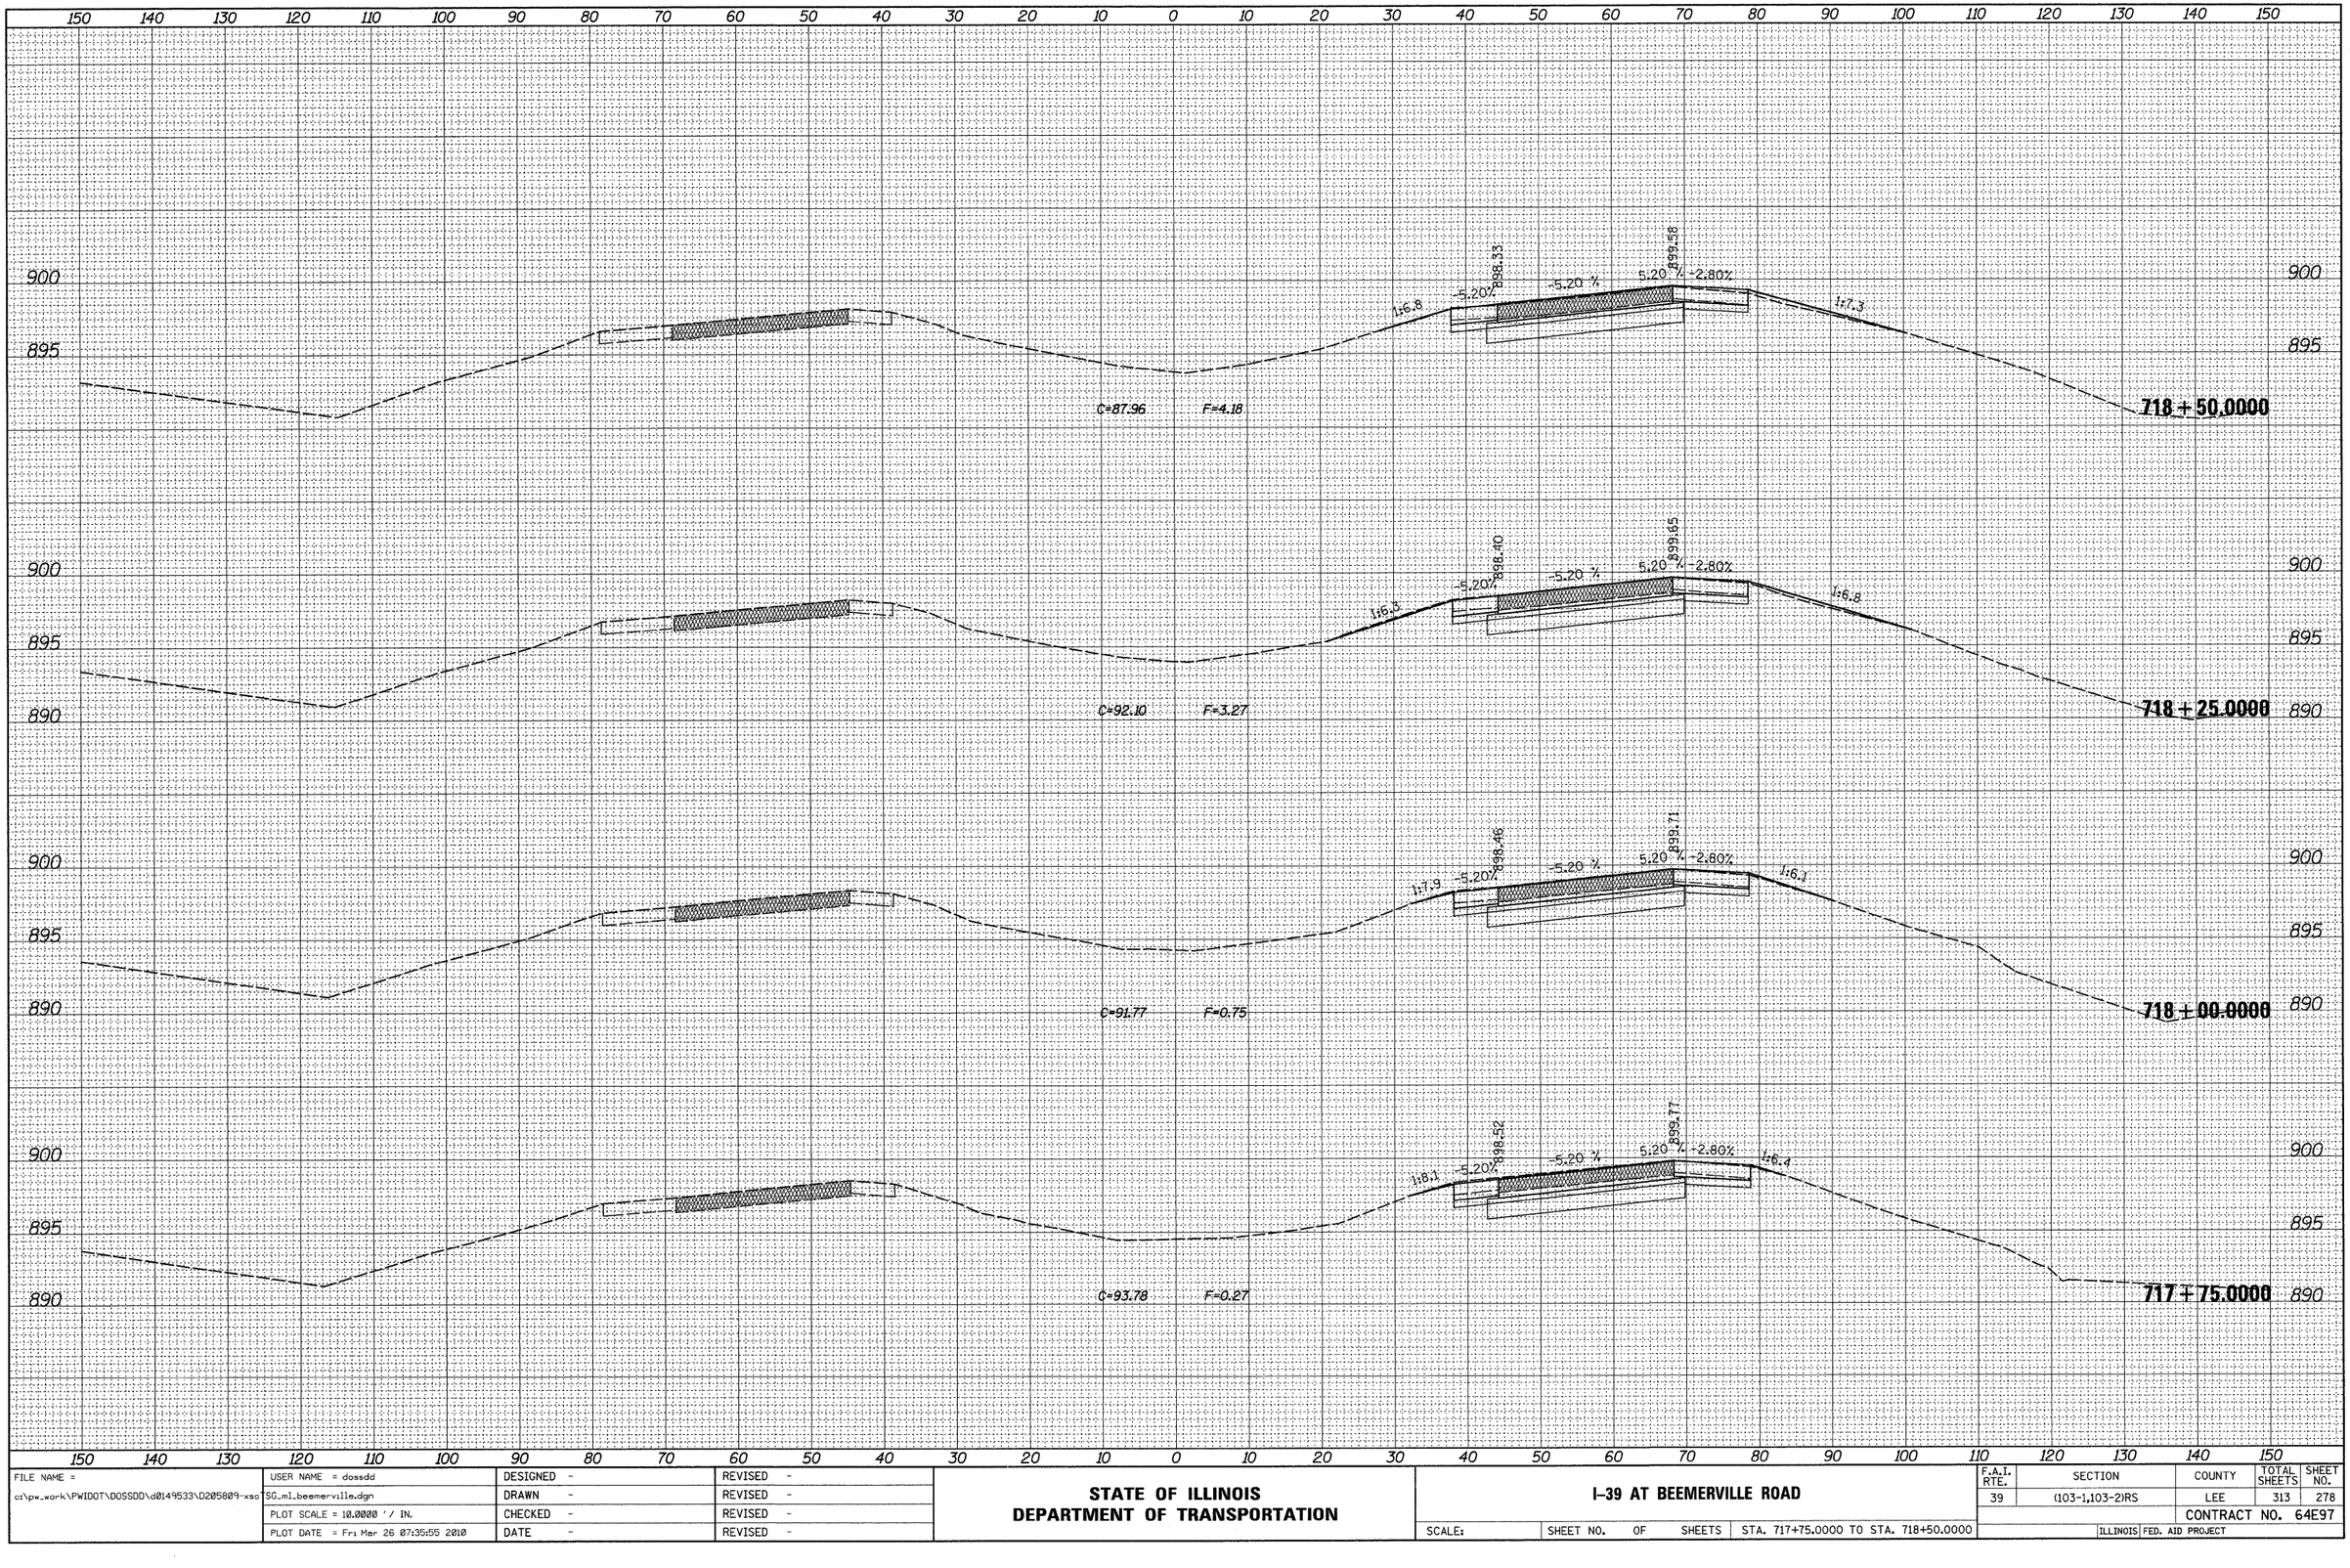


| | | | |
|---|---|---|---|
| FILE NAME = c:\pw_work\PWIDOT\DOSSDD\d0149533\D205809-xsc | USER NAME = dossdd | DESIGNED - | REVISED - |
| | TSG_ml_beemerville.dgn | DRAWN - | REVISED - |
| | PLOT SCALE = 10.0000 ' / IN. | CHECKED - | REVISED - |
| | PLOT DATE = Fri Mar 26 07:35:55 2010 | DATE - | REVISED - |

**STATE OF ILLINOIS**
**DEPARTMENT OF TRANSPORTATION**

**I-39 AT BEEMERVILLE ROAD**

SCALE: | SHEET NO. OF SHEETS | STA. 717+75.0000 TO STA. 718+50.0000

| F.A.I. RTE. | SECTION | COUNTY | TOTAL SHEETS | SHEET NO. |
|---|---|---|---|---|
| 39 | (103-1,103-2)RS | LEE | 313 | 278 |
| | | CONTRACT NO. 64E97 | | |
| | ILLINOIS FED. AID PROJECT | | | |