STAGE 1

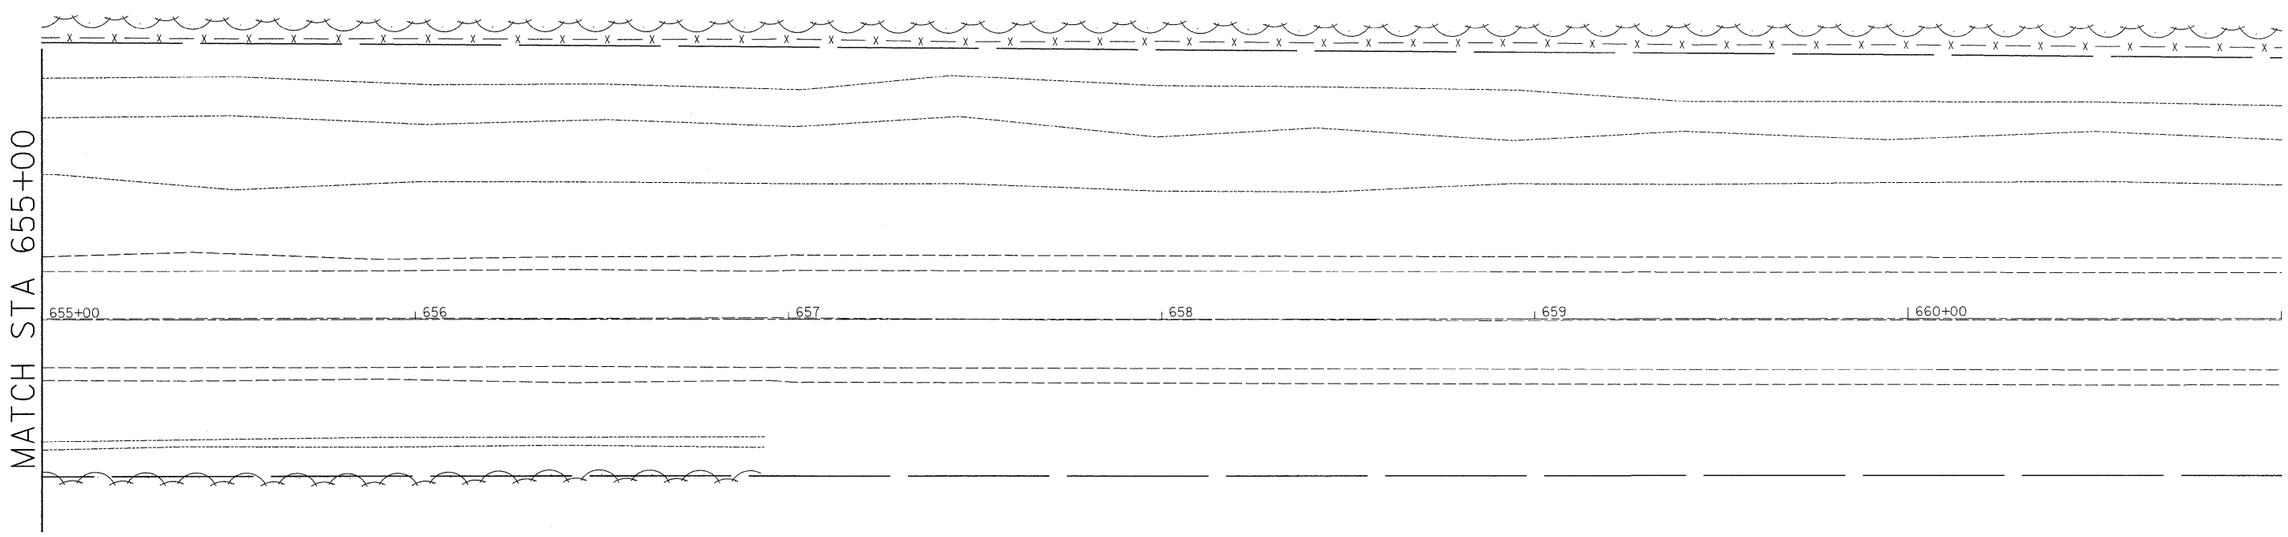

STAGE 1 NOTES

1. USE STANDARD 701326 FOR TEMPORARY WIDENING.
2. PLACE TEMPORARY WIDENING LT. STA. 649+00 TO STA. 655+75
3. CONSTRUCT TEMPORARY ENTRANCE LT. STA. 647+50

▨	= WORK ZONE
⊢	= TYPE III BARRICADE WITH FLASHING LIGHTS
⊢	= SIGN
○	= BARRICADE, OR DRUM WITH STEDAY BURNING LIGHTS
◇	= INDUCTION LOOP DETECTOR
←●	= TRAFFIC SIGNAL
▥	= TEMPORARY RUMBLE STRIPS

FILE NAME = c:\pw_work\pwidot\grantpm\dms36948\D204906-sht-staging.dgn	USER NAME = grantpm	DESIGNED -	REVISED -	STATE OF ILLINOIS DEPARTMENT OF TRANSPORTATION	STAGE 1	F.A.P RTE.	SECTION	COUNTY	TOTAL SHEETS	SHEET NO.
		DRAWN -	REVISED -			585	128T-1	HENRY	35	17
	PLOT SCALE = 20.0000 ' / IN.	CHECKED -	REVISED -					CONTRACT NO. 64G18		
	PLOT DATE = Thu Mar 18 11:22:06 2010	DATE -	REVISED -		SCALE: SHEET NO. OF SHEETS STA. TO STA.		ILLINOIS	FED. AID PROJECT		