FINAL SURVEY		BY	DATE
NOTE BOOK	SURVEYED		
	PLOTTED		
	TEMPLATE		
	AREAS		
	AREAS CHECKED		
NO.			

ORIGINAL SURVEY		BY	DATE
NOTE BOOK	SURVEYED		
	PLOTTED		
	TEMPLATE		
	AREAS		
	AREAS CHECKED		
NO.			

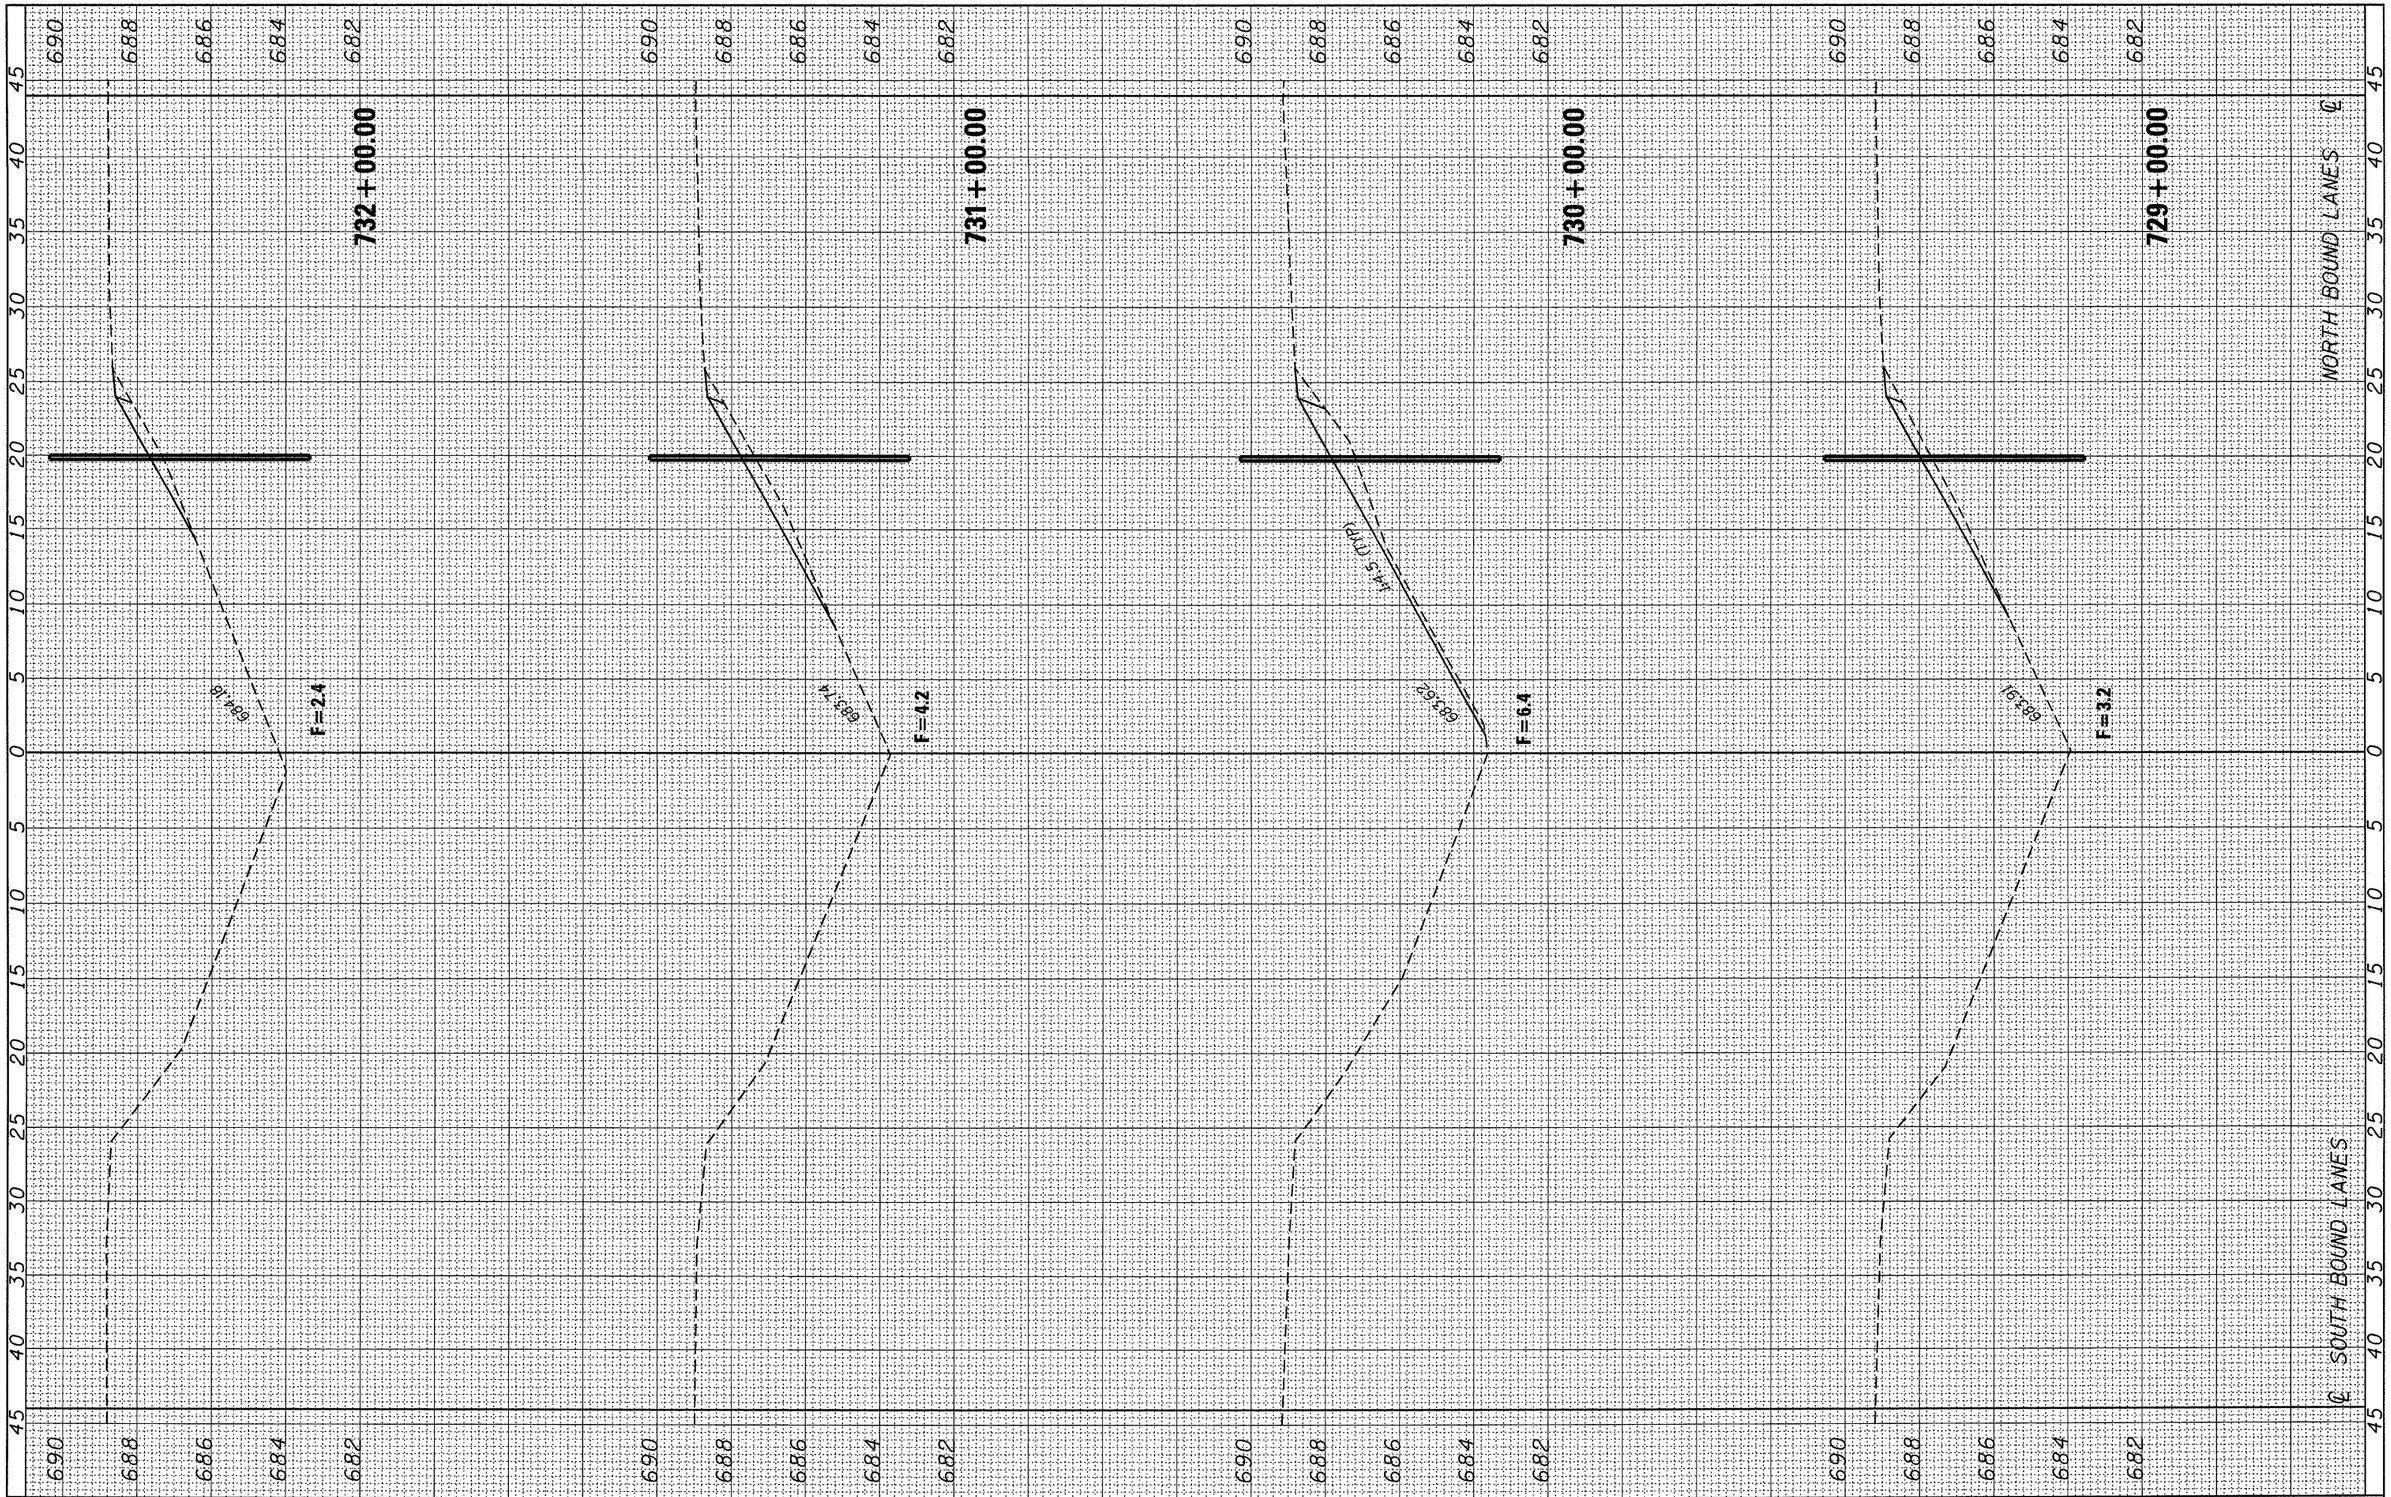

FILE NAME = c:\pw_work\pwidot\braboypo\dms30564\EP05404-sht-xsec100.dgn	USER NAME = braboypo	DESIGNED -	REVISED -
		DRAWN -	REVISED -
	PLOT SCALE = 5.0263 ' / IN.	CHECKED -	REVISED -
	PLOT DATE = Mar 25, 2010 - 11:56:11 AM	DATE -	REVISED -

STATE OF ILLINOIS
DEPARTMENT OF TRANSPORTATION

SCALE: | SHEET NO. OF SHEETS | STA. TO STA.

F.A.I. RTE.	SECTION	COUNTY	TOTAL SHEETS	SHEET NO.
57	(46-1,2)RS-3&I	KANKAKEE	115	81
		CONTRACT NO. 66608		
	ILLINOIS	FED. AID PROJECT		

729+00.00 732+00.00