


## FLUSH PAVED MEDIAN: RESTRICTED LEFT TURN LANE

### TABLE A

RECOMMENDED SPACING BETWEEN DIAGONAL LINES

| SPEED LIMIT RANGE | CONTINUOUS | INTERSECTION CHANNELIZATION (Includes Width Transitions for Median and Left Turn Lane Introductions) |
|---|---|---|
| Less Than 30 mph (50 km/h) | 50' (15m) | 15' (5m) |
| 30 - 45 mph (50 - 70 km/h) | 75' (23m) | 20' (6m) |
| Over 45 mph (70 km/h) | 150' (46m) | 30' (9m) |

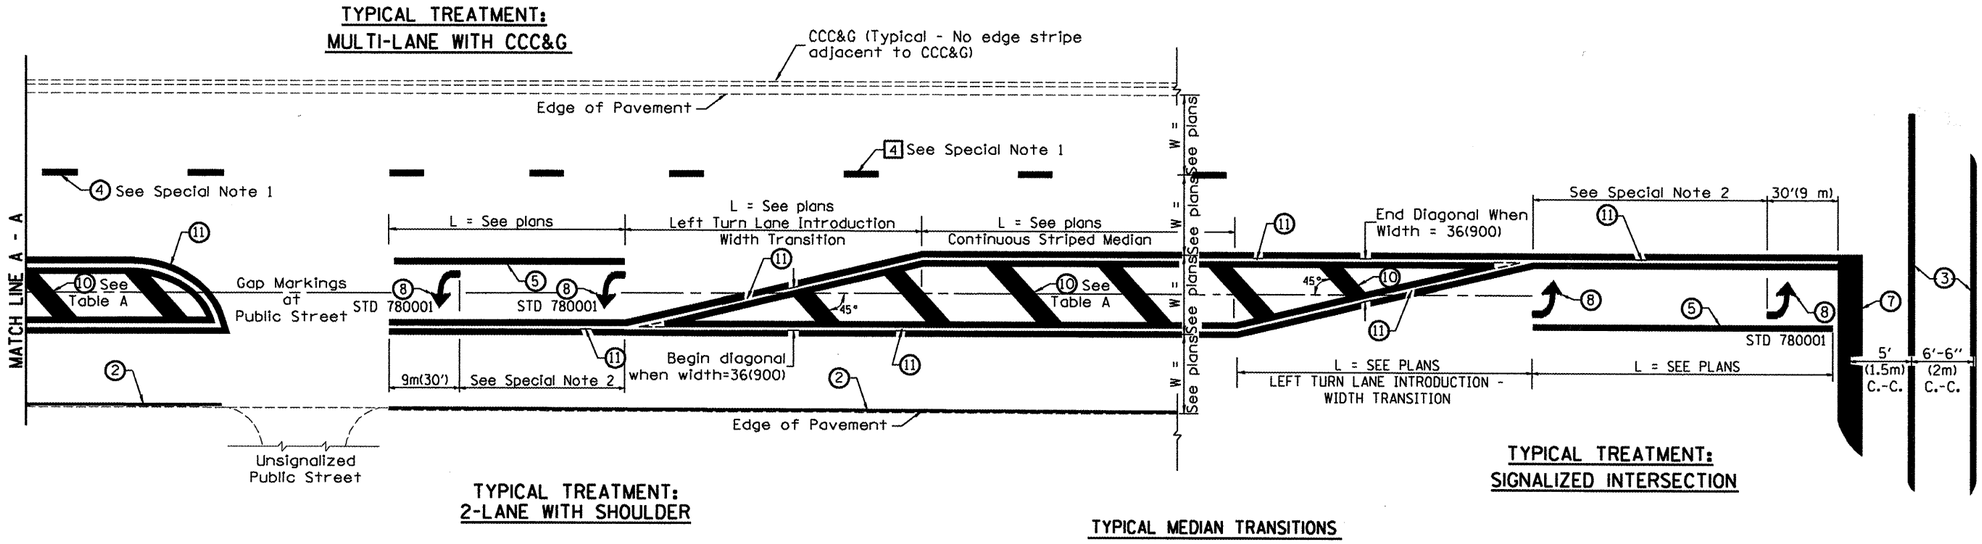


MEDIAN INTRODUCTION - WIDTH TRANSITIONS

All dimensions are in inches (millimeters) unless otherwise noted.

STATE OF ILLINOIS
DEPARTMENT OF TRANSPORTATION

TYPICAL PAVEMENT MARKINGS

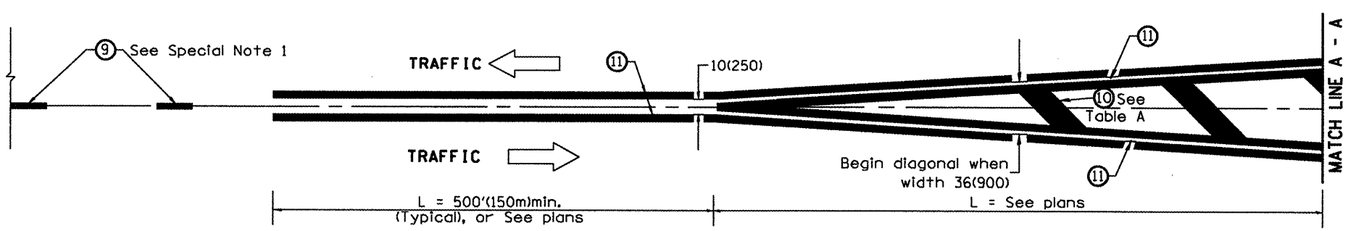NOT TO SCALE

SHT. 2 OF 2
CADD STD. 780001-D4

| F.A.P. RTE. | SECTION | COUNTY | TOTAL SHEETS | SHEET NO. |
|---|---|---|---|---|
| 656 | (8)RS-3(L)RS-4 | TAZEWELL | 34 | 34 |
| | | CONTRACT NO. 68743 | | |
| FED. ROAD DIST. NO. | ILLINOIS | FED. AID PROJECT | | |