FINAL SURVEY		BY	DATE
	SURVEYED		
	PLOTTED		
NOTE BOOK	TEMPLATE		
	AREAS		
NO.	AREAS CHECKED		

*AREAS WITH MINIMAL DISTURBANCE TO CORRECT THE DITCH FLOWLINE WILL BE PAID FOR AS "DITCH CLEANING (FOOT)".

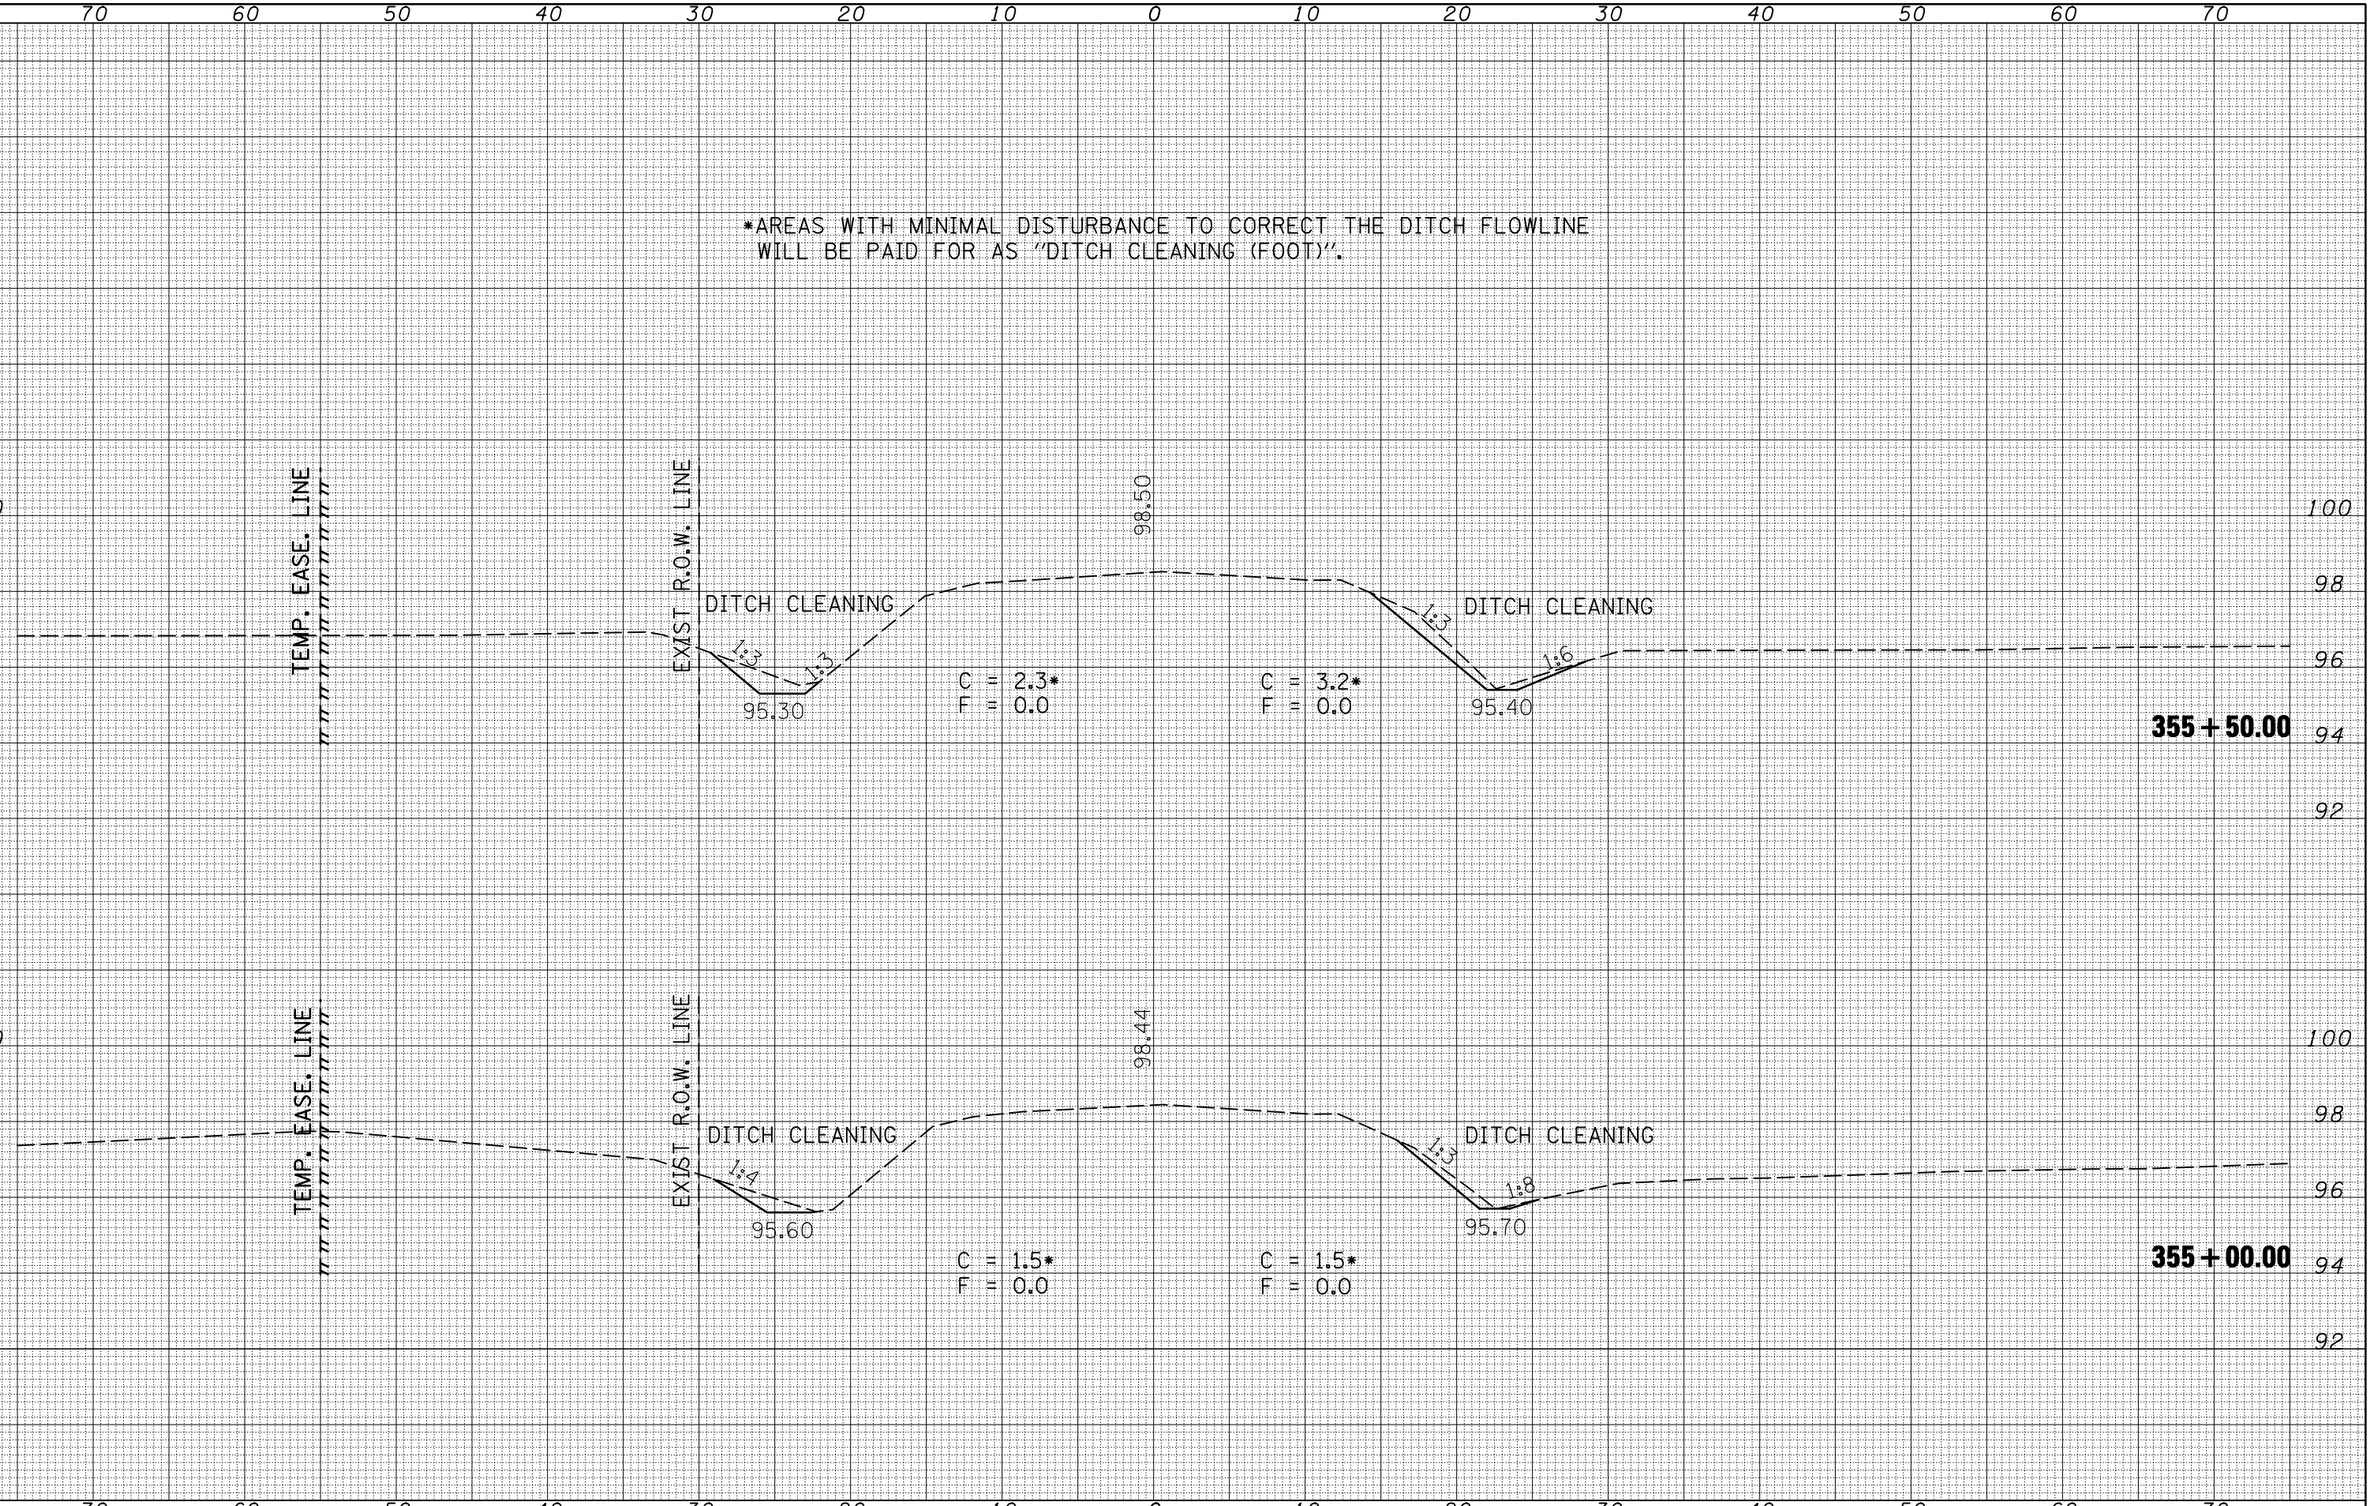

ORIGINAL SURVEY		BY	DATE
	SURVEYED		
	PLOTTED		
NOTE BOOK	TEMPLATE		
	AREAS		
NO.	AREAS CHECKED		

FILE NAME = c:\pw_work\PWIDOT\HENNESSDM\dms86853\D570619-sht-Xssht.dgn	USER NAME = hennessdm	DESIGNED -	REVISED -
		DRAWN -	REVISED -
	PLOT SCALE = 10.0000 ' / IN.	CHECKED -	REVISED -
	PLOT DATE = 3/2/2010	DATE -	REVISED -

STATE OF ILLINOIS
DEPARTMENT OF TRANSPORTATION

F.A.S. 514 (ALLEN STREET) CROSS SECTIONS

SCALE: | SHEET NO. 3 OF 6 SHEETS | STA. 355+00.00 TO STA. 355+50.00

F.A.S. RTE.	SECTION	COUNTY	TOTAL SHEETS	SHEET NO.
514	81-15D,CR	CHAMPAIGN	30	25
		CONTRACT NO. 70619		
	ILLINOIS	FED. AID PROJECT		