F.A. RTE.	SECTION	COUNTY	TOTAL SHEETS	SHEET NO.
•	••	SANGAMON	363	261

STA. 30+50.00 TO STA. 30+50.00

FED. ROAD DIST. NO. ILLINOIS FED. AID PROJECT

CONTRACT NO. 72088

• F.A.I. 72, F.A.P. 67, F.A.P. 75 & F.A.P. 668
•• D-6 SPFLD-CLRLAKE DIRKSEN 2002

FINAL SURVEY	BY	DATE
SURVEYED		
PLOTTED		
TYPING DATE		
NOTE BOOK		
AREAS		
NO.	AREAS CHECKED	
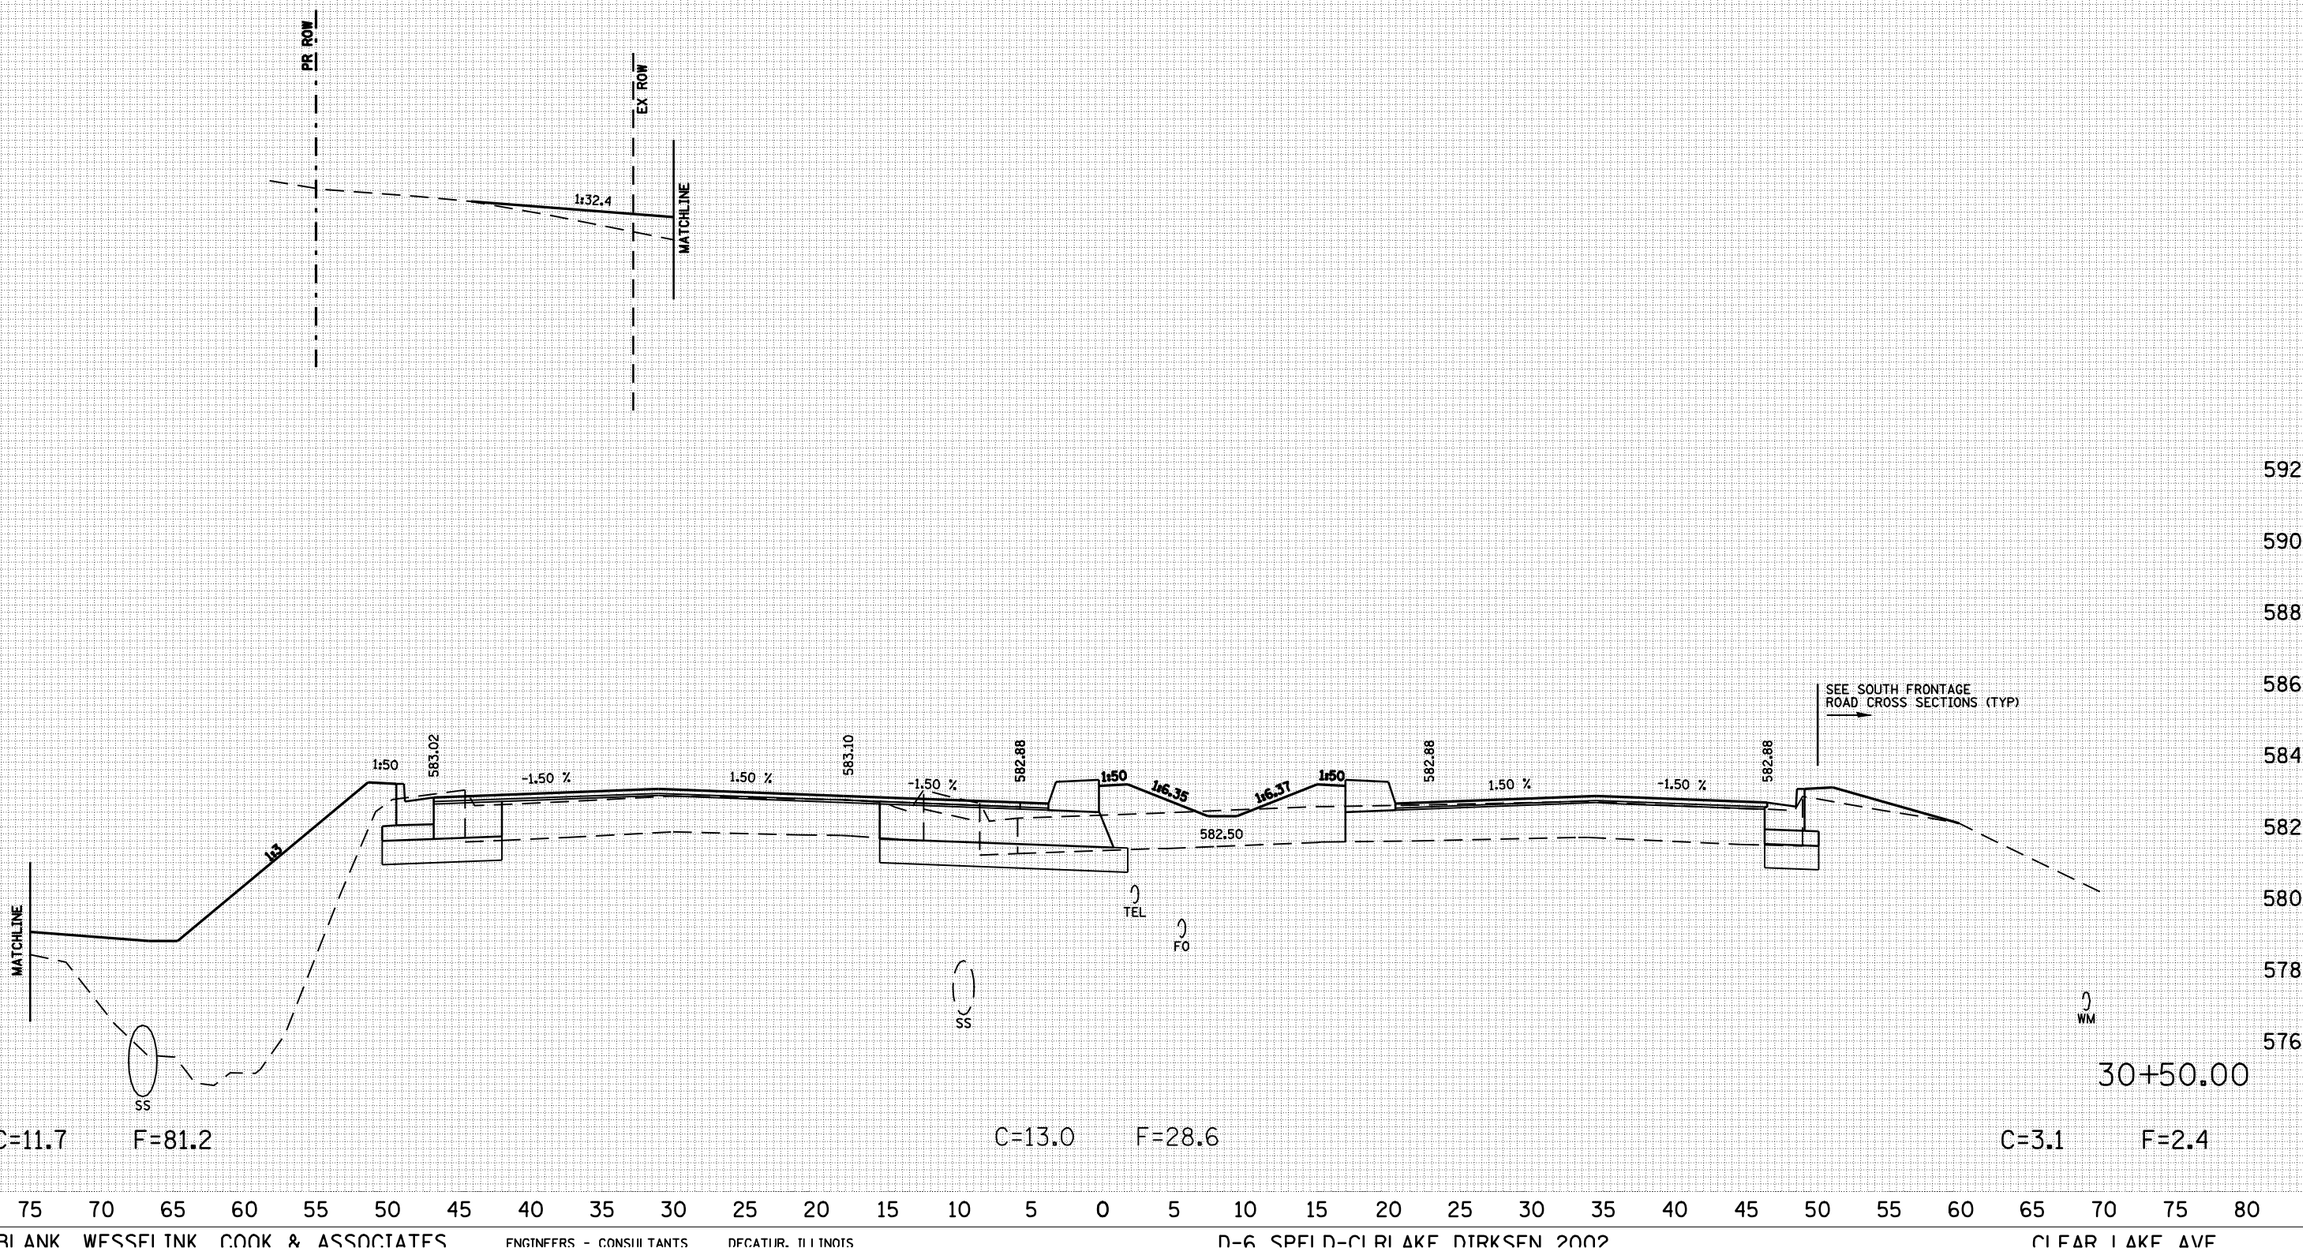
ORIGINAL SURVEY	BY	DATE
SURVEYED		
PLOTTED		
TYPING DATE		
NOTE BOOK		
AREAS		
NO.	AREAS CHECKED