F.A. RTE.	SECTION	COUNTY	TOTAL SHEETS	SHEET NO.
•	••	SANGAMON	363	320

STA. 15+00.00 TO STA. 15+15.00

FED. ROAD DIST. NO. ILLINOIS FED. AID PROJECT

CONTRACT NO. 72088

• F.A.I. 72, F.A.P. 67, F.A.P. 75 & F.A.P. 668
•• D-6 SPFLD-CLRLAKE DIRKSEN 2002

FINAL SURVEY	BY	DATE
NOTE BOOK		
NO.		
SURVEYED		
PLOTTED		
TYPING DATE		
AREAS		
AREAS CHECKED		

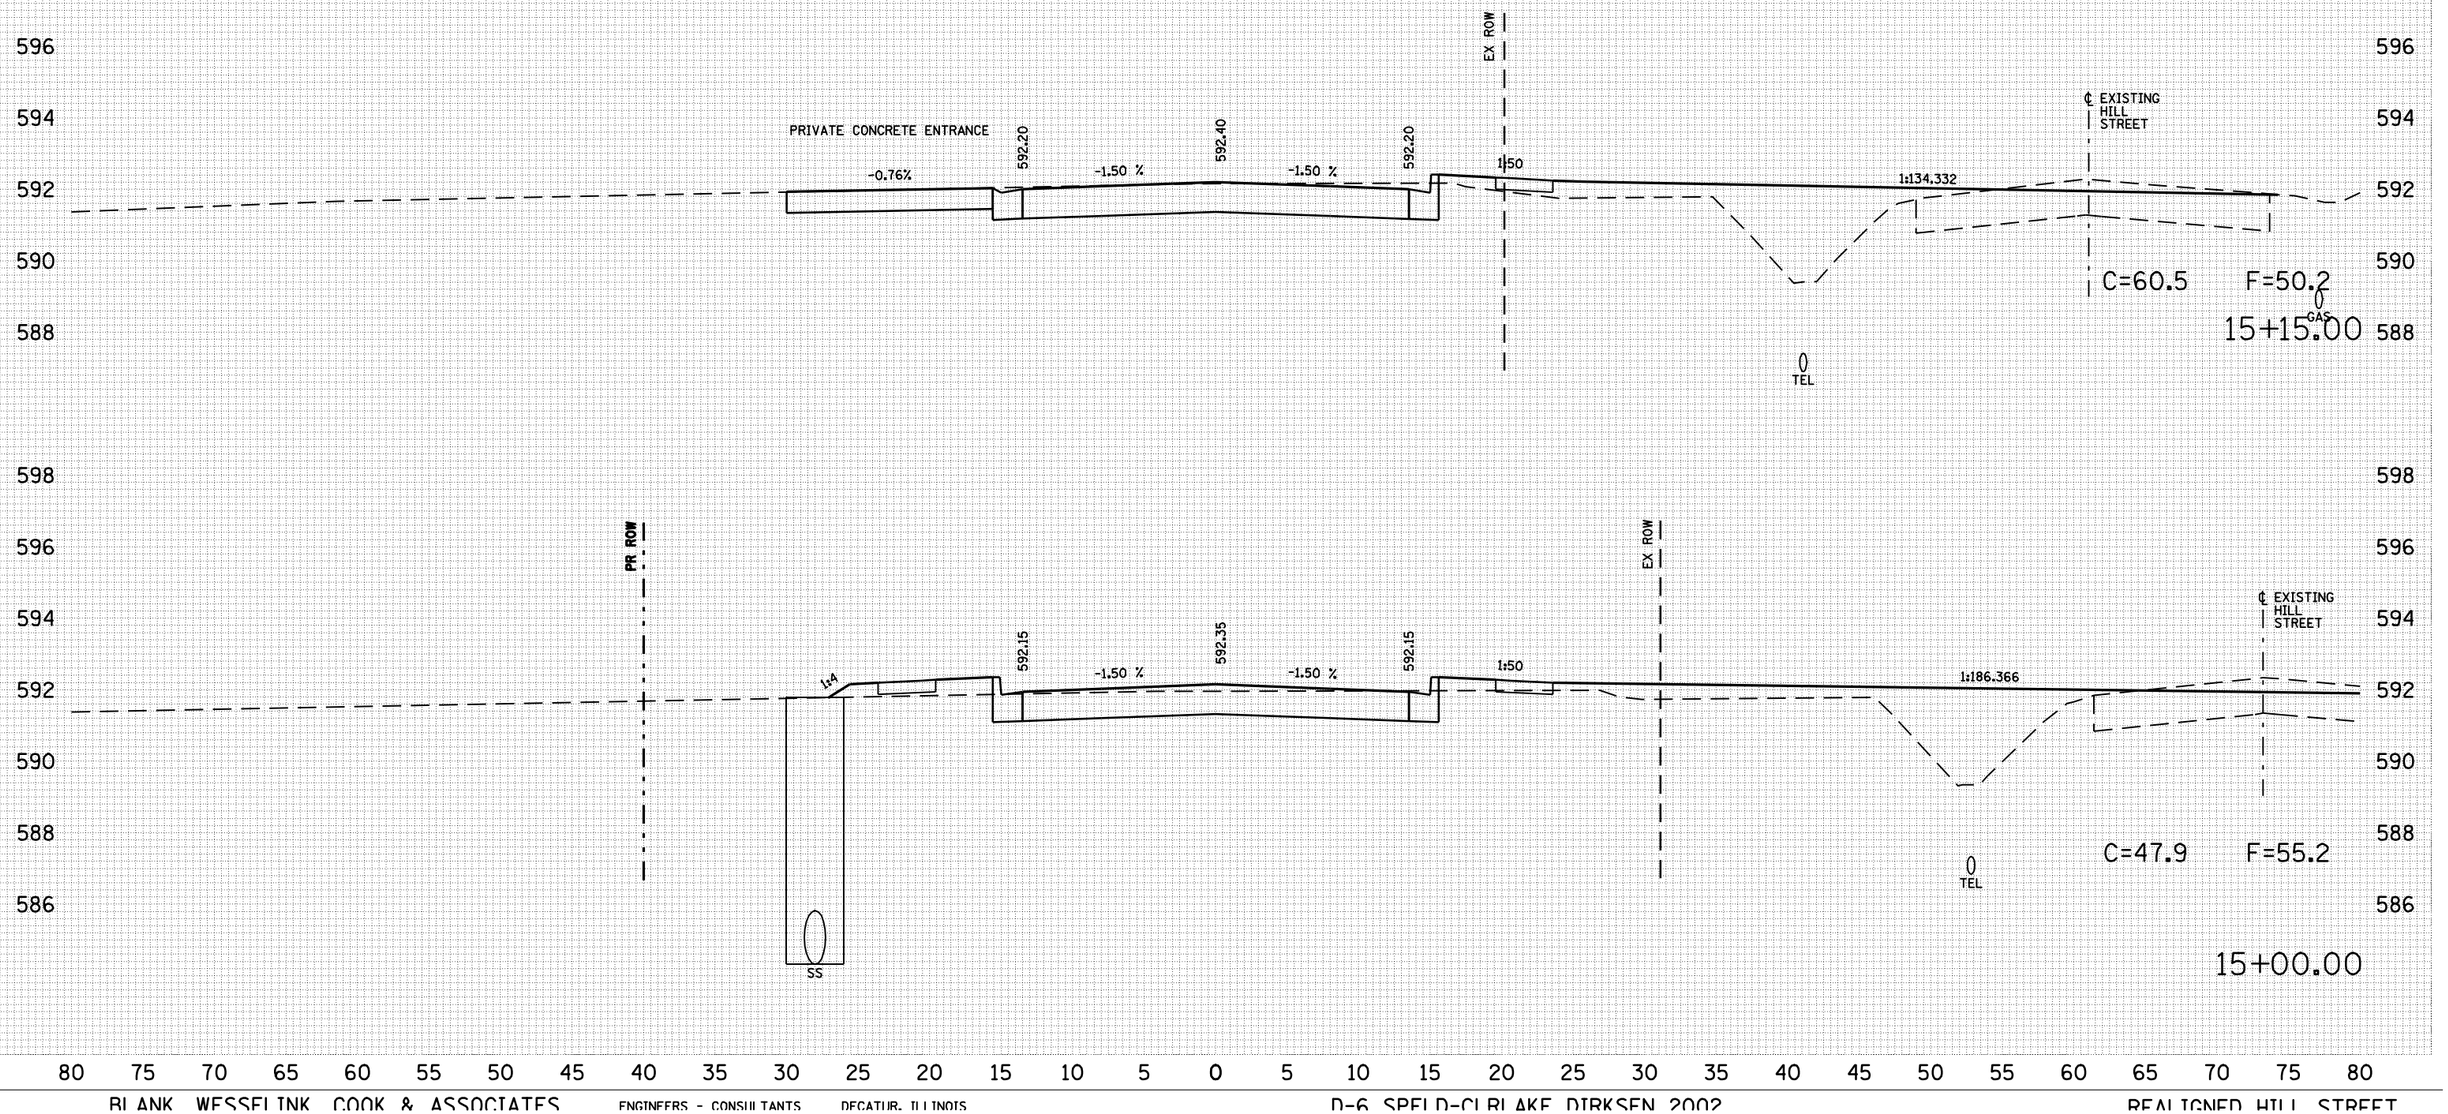

ORIGINAL SURVEY	BY	DATE
NOTE BOOK		
NO.		
SURVEYED		
PLOTTED		
TYPING DATE		
AREAS		
AREAS CHECKED		