F.A. RTE.	SECTION	COUNTY	TOTAL SHEETS	SHEET NO.
•	••	SANGAMON	363	345

STA. 16+50.00 TO STA. 16+86.62

FED. ROAD DIST. NO. ILLINOIS FED. AID PROJECT

CONTRACT NO. 72088

• F.A.I. 72, F.A.P. 67, F.A.P. 75 & F.A.P. 668
•• D-6 SPFLD-CLRLAKE DIRKSEN 2002

FINAL SURVEY	NOTE BOOK	NO.
SURVEYED		
PLOTTED		
TYPICAL AT		
AREAS		
AREAS CHECKED		
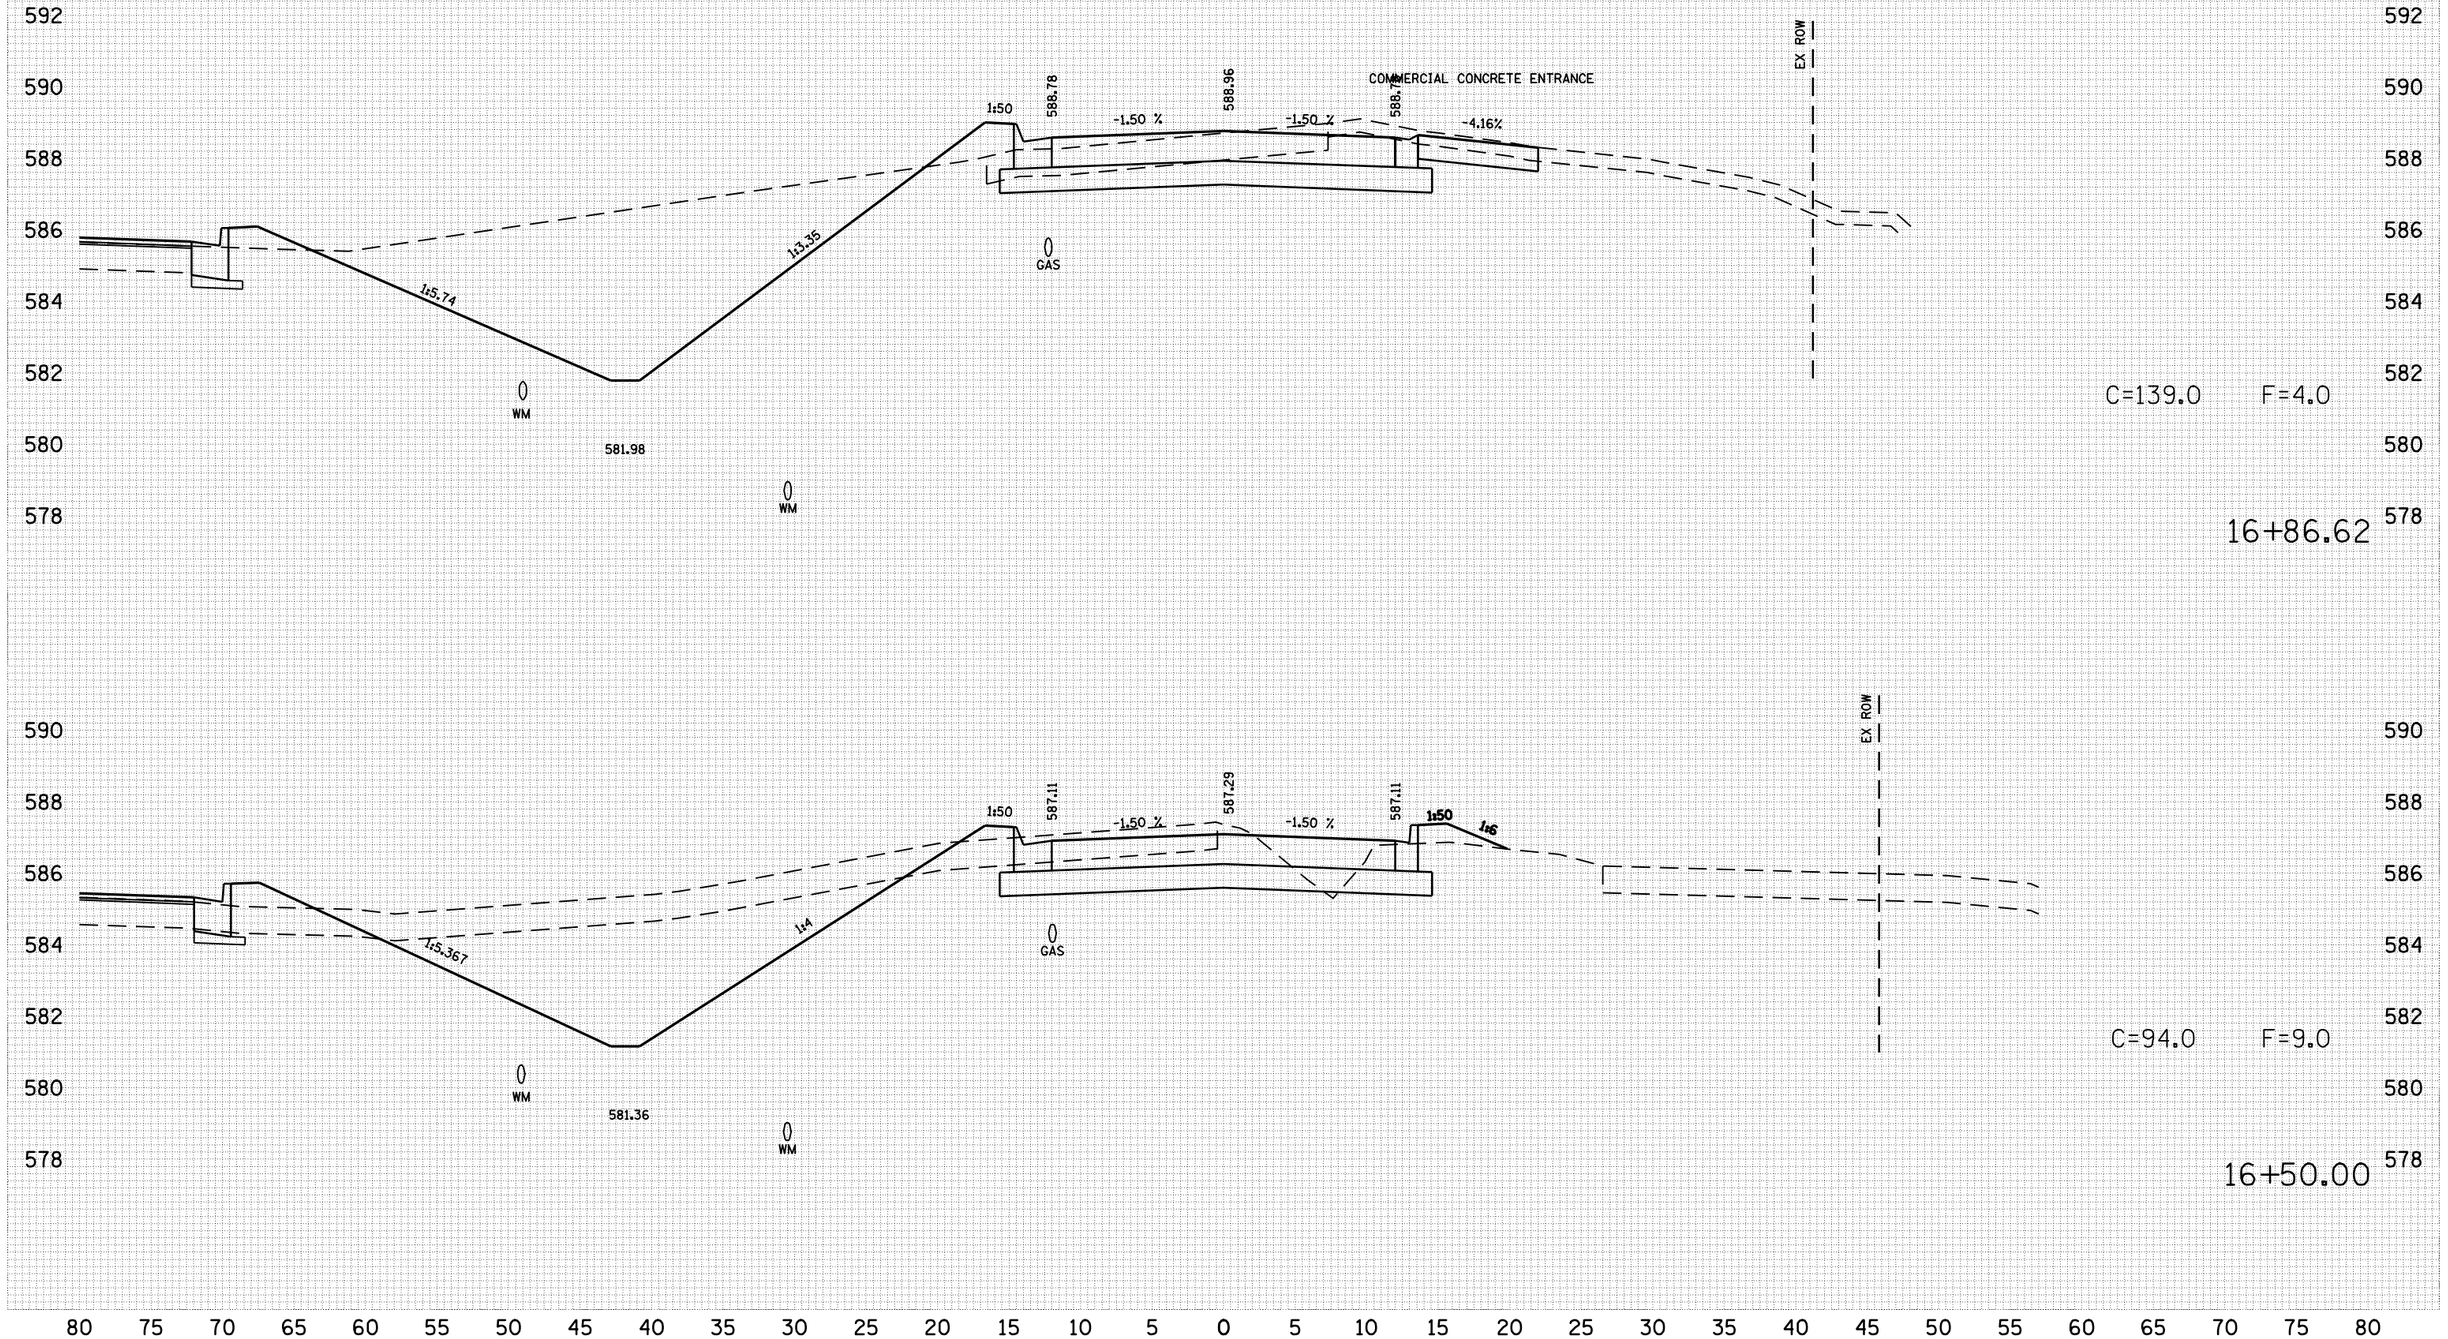
BY	DATE