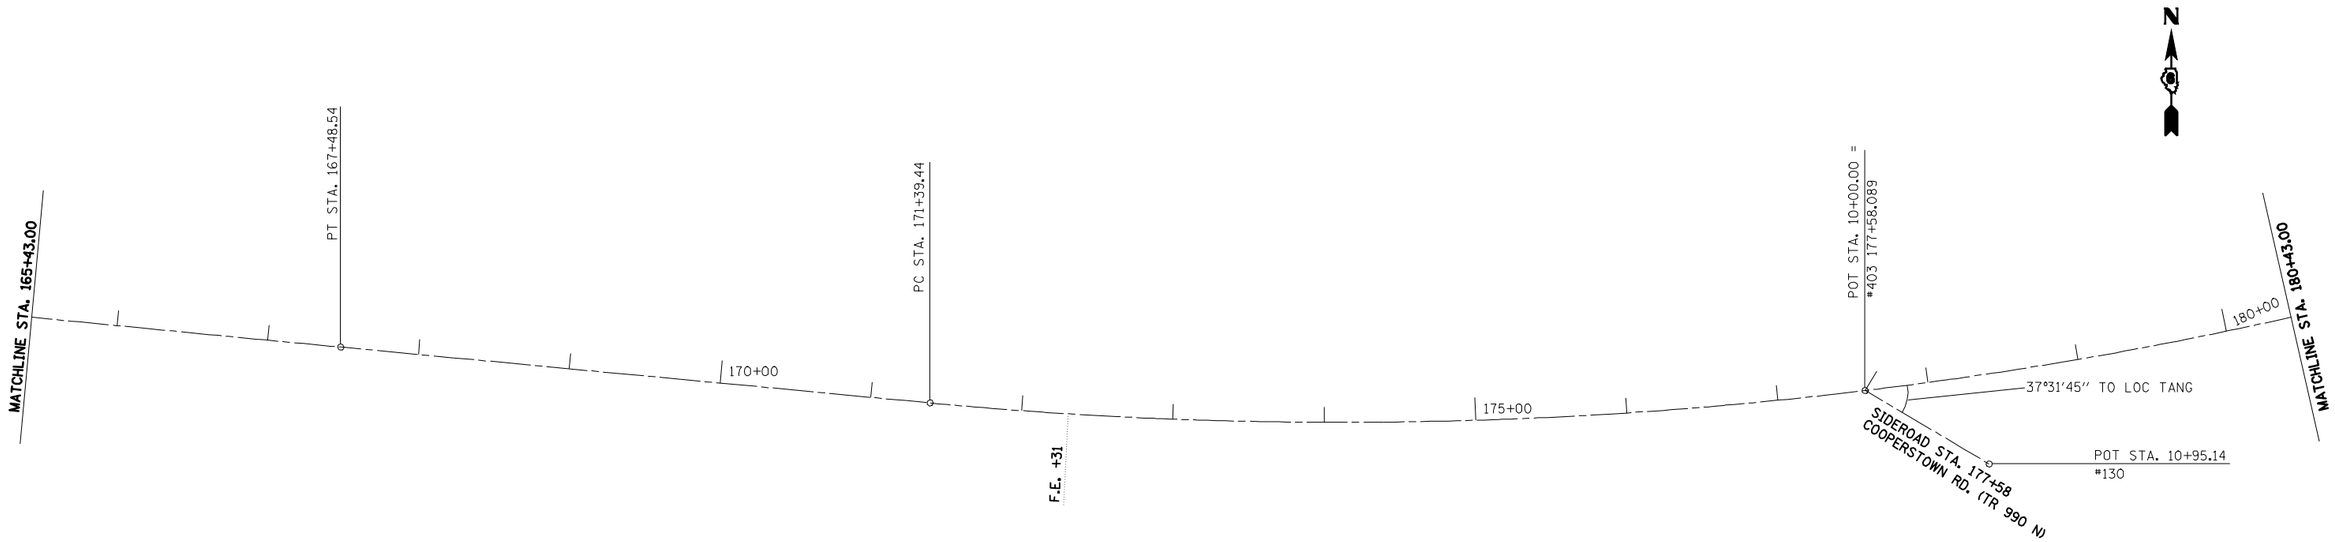

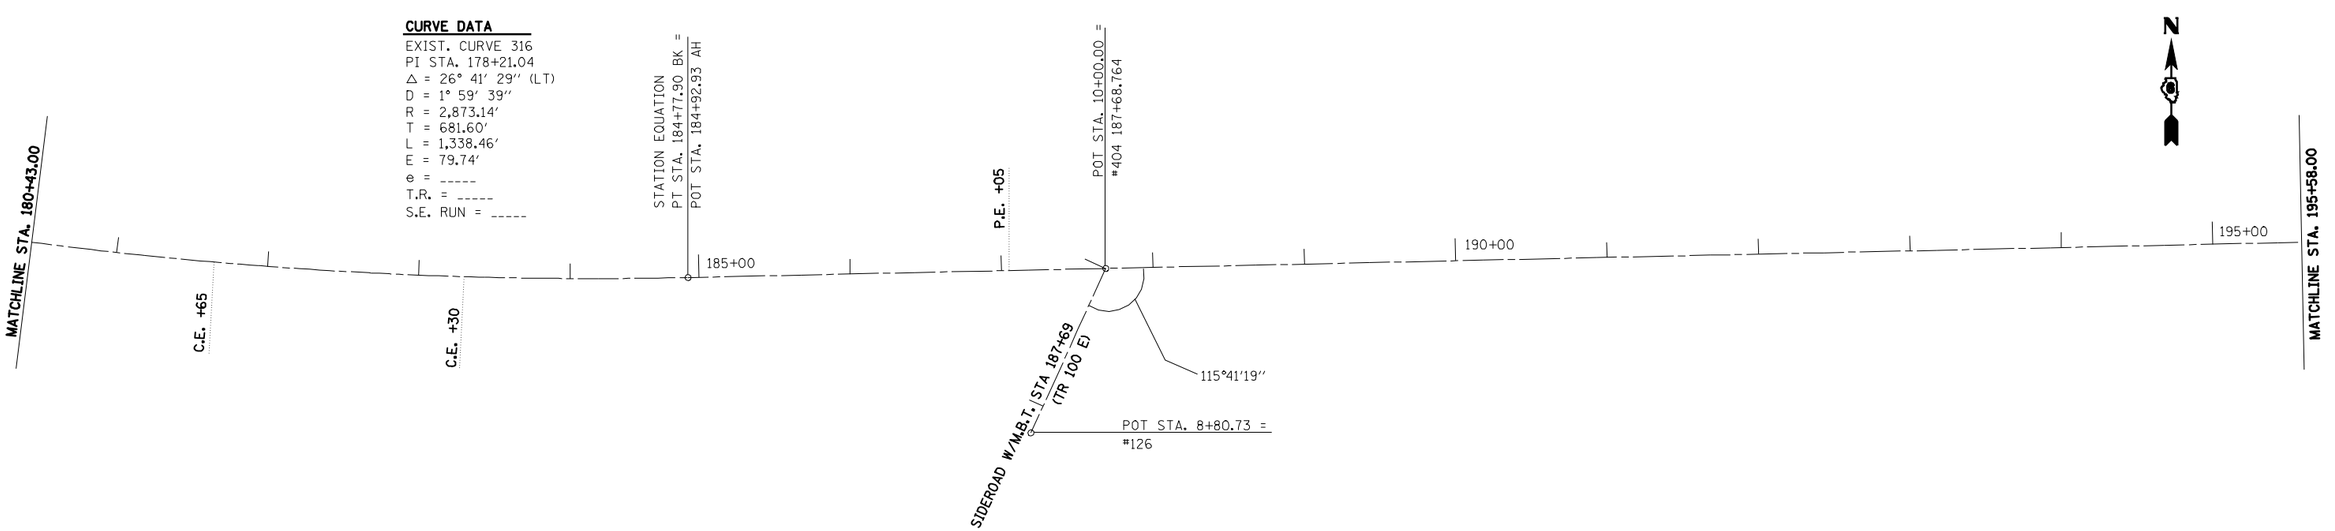

• 9RS-4, (10,11)RS-3; (10B-1)R
•• BROWN, SCHUYLER

FILE NAME = c:\pw_work\PWIDOT\LAUGHLINRL\dms20637\D672432-sht-plan.dgn	USER NAME = laughlinrl	DESIGNED -	REVISED -	STATE OF ILLINOIS DEPARTMENT OF TRANSPORTATION	US 24 LINE DIAGRAM				F.A.P. RTE.	SECTION	COUNTY	TOTAL SHEETS	SHEET NO.
		DRAWN -	REVISED -						317	•	••	196	41
	PLOT SCALE = 100.0000 ' / IN.	CHECKED -	REVISED -						CONTRACT NO. 72432				
	PLOT DATE = Mar-23-2010 02:00:10PM	DATE -	REVISED -		SCALE:	SHEET NO. OF SHEETS	STA.	TO STA.	ILLINOIS FED. AID PROJECT				