CONTRACT NO. 72432

F.A. RTE.	SECTION	COUNTY	TOTAL SHEETS	SHEET NO.
317	**	*	196	172
STA. 441+50.0000	TO STA. 441+50.0000			
FED. ROAD DIST. NO.	ILLINOIS	FED. AID PROJECT		

* BROWN & SCHUYLER CONTRACT NO. 72432
** 9RS-4, (10,11) RS-3; (10B-1) R

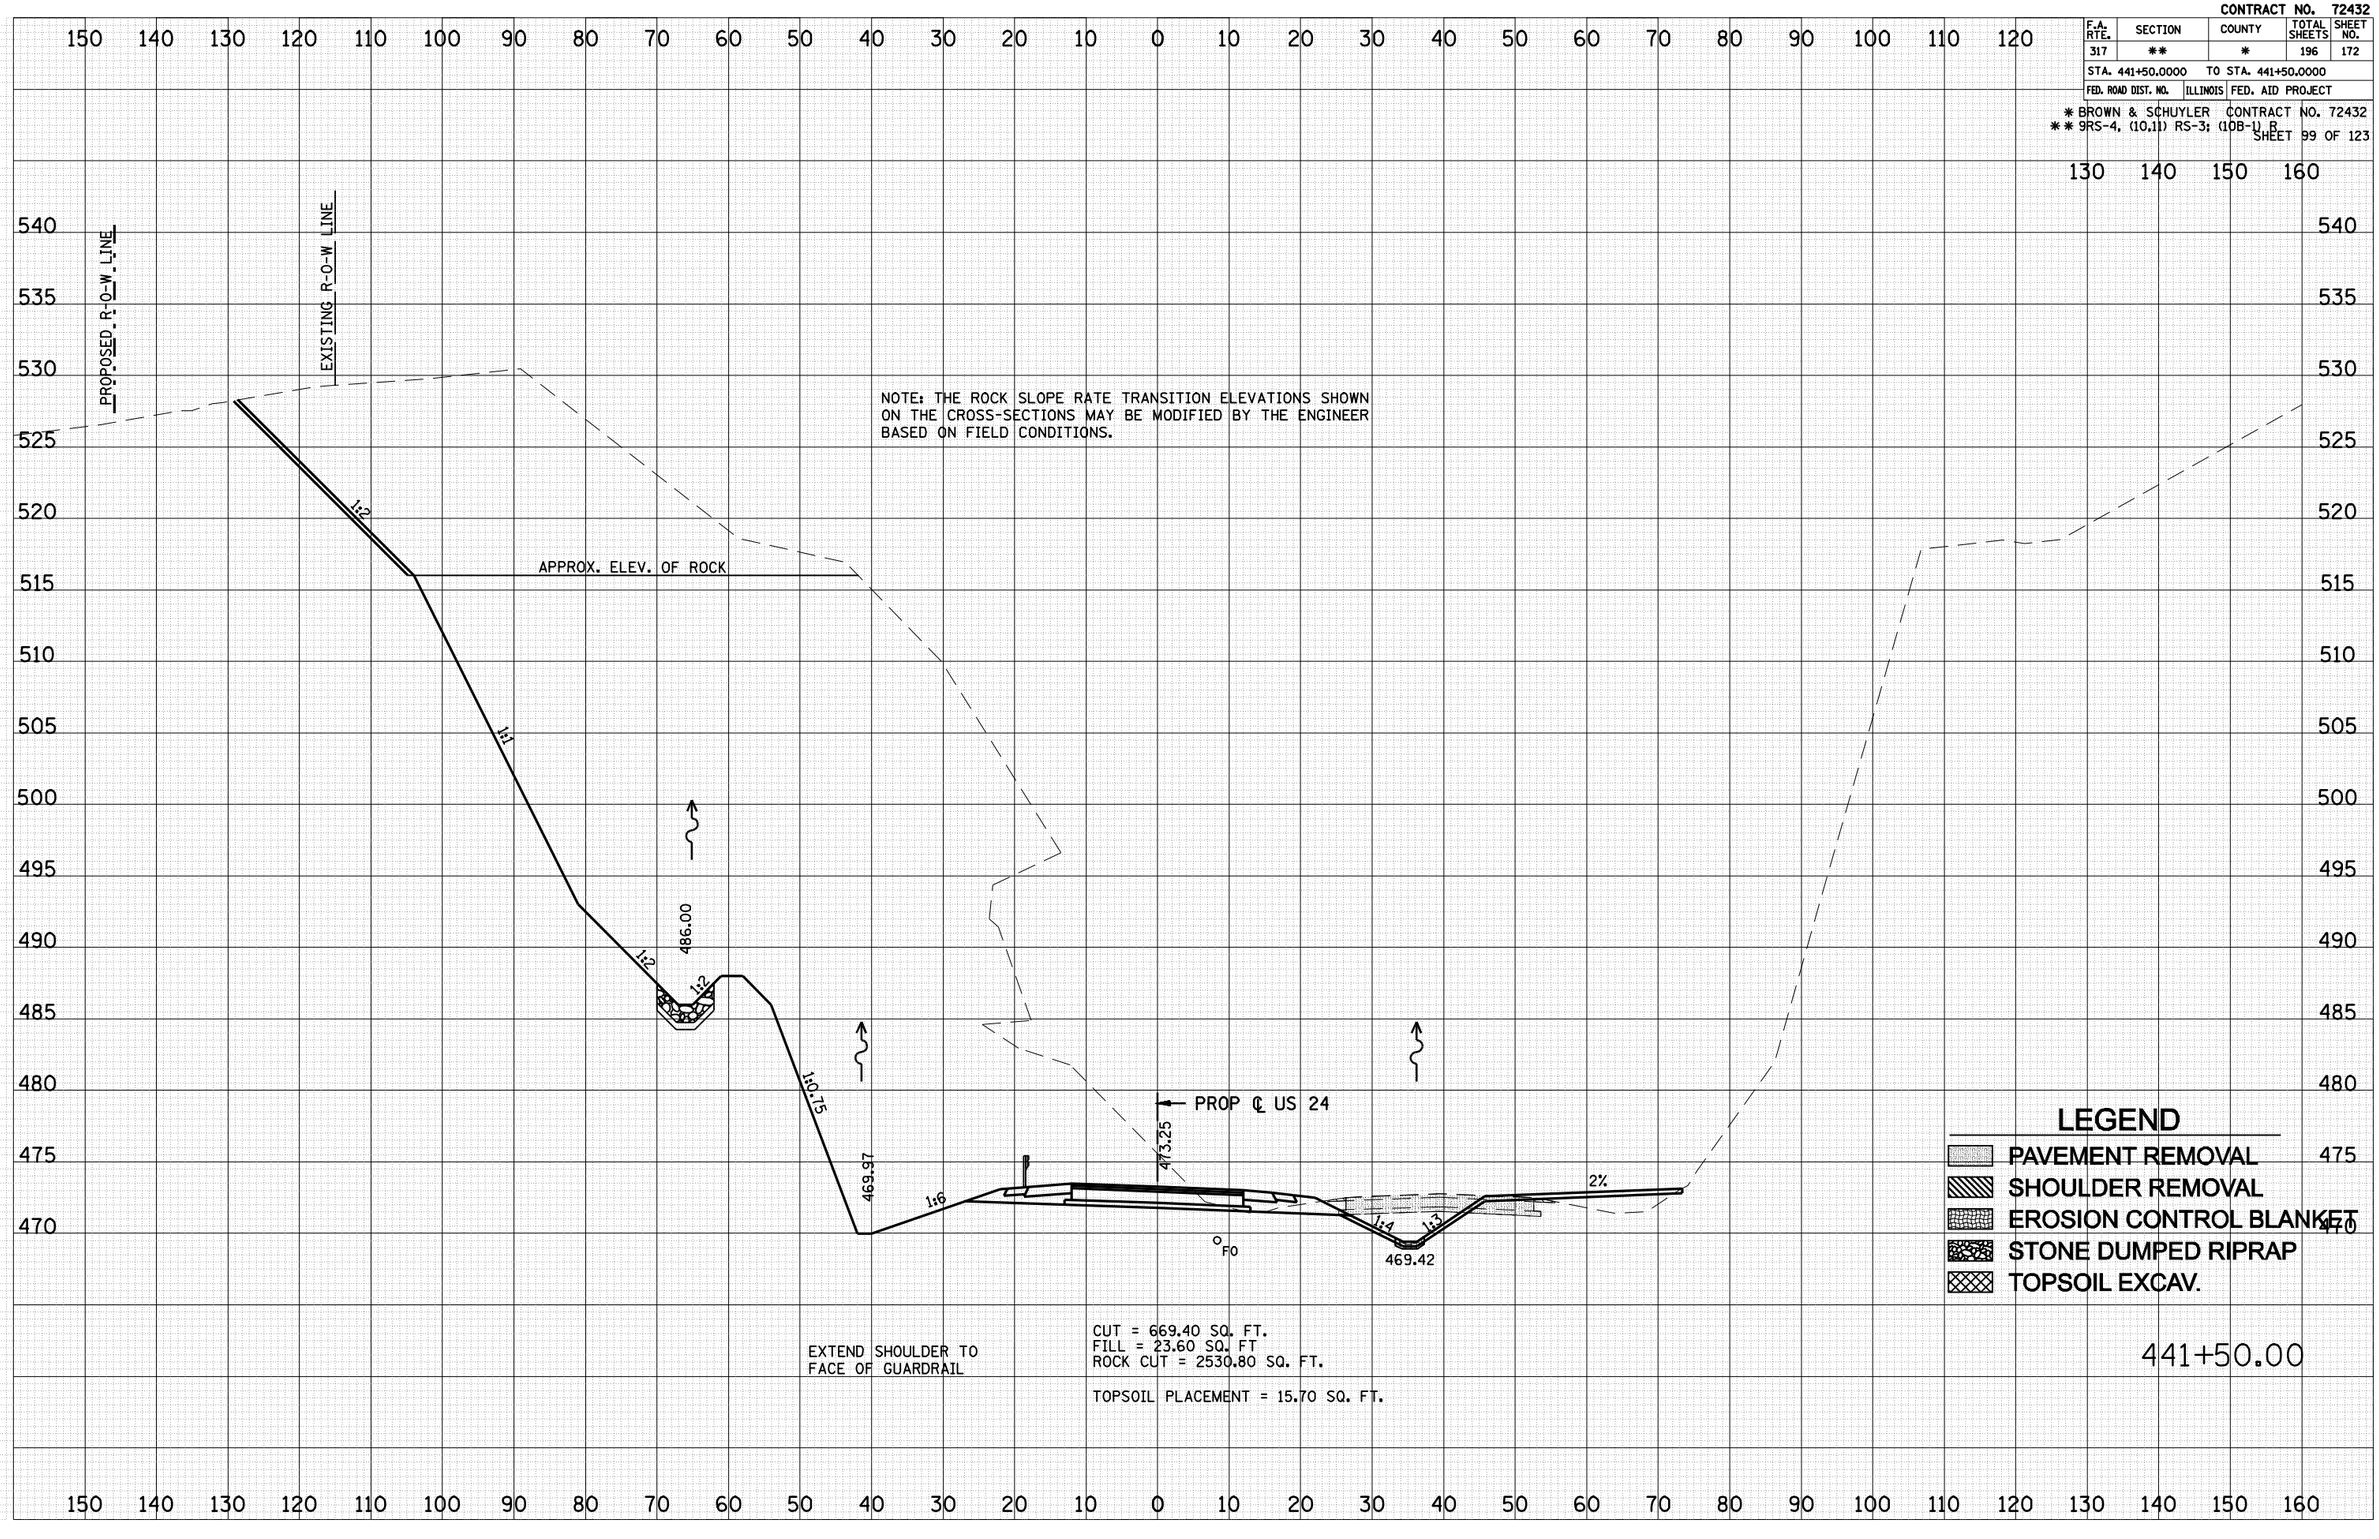

FINAL SURVEY	NOTE BOOK	NO.	BY	DATE
	SURVEYED			
	PLOTTED			
	TYPING DATE			
	AREAS			
	AREAS CHECKED			

ORIGINAL SURVEY	NOTE BOOK	NO.	BY	DATE
	SURVEYED			
	PLOTTED			
	TYPING DATE			
	AREAS			
	AREAS CHECKED			

PLOT DATE = Mar-24-2010 10:36:36AM
PLOT TIME = 10:36:35 AM
FILE NAME = #FILE9