CONTRACT NO. 72432

F.A. RTE.	SECTION	COUNTY	TOTAL SHEETS	SHEET NO.
317	**	*	196	184
STA. 445+50.0000	TO STA. 446+00.0000			
FED. ROAD DIST. NO.	ILLINOIS	FED. AID PROJECT		

* BROWN & SCHUYLER CONTRACT NO. 72432
** 9RS-4, (10,11) RS-3; (10B-1) R

FINAL SURVEY	NOTE BOOK	NO.	SURVEYED	PLOTTED	TRIANGULATE	AREAS	AREAS CHECKED	BY	DATE
ORIGINAL SURVEY	NOTE BOOK	NO.	SURVEYED	PLOTTED	TRIANGULATE	AREAS	AREAS CHECKED	BY	DATE
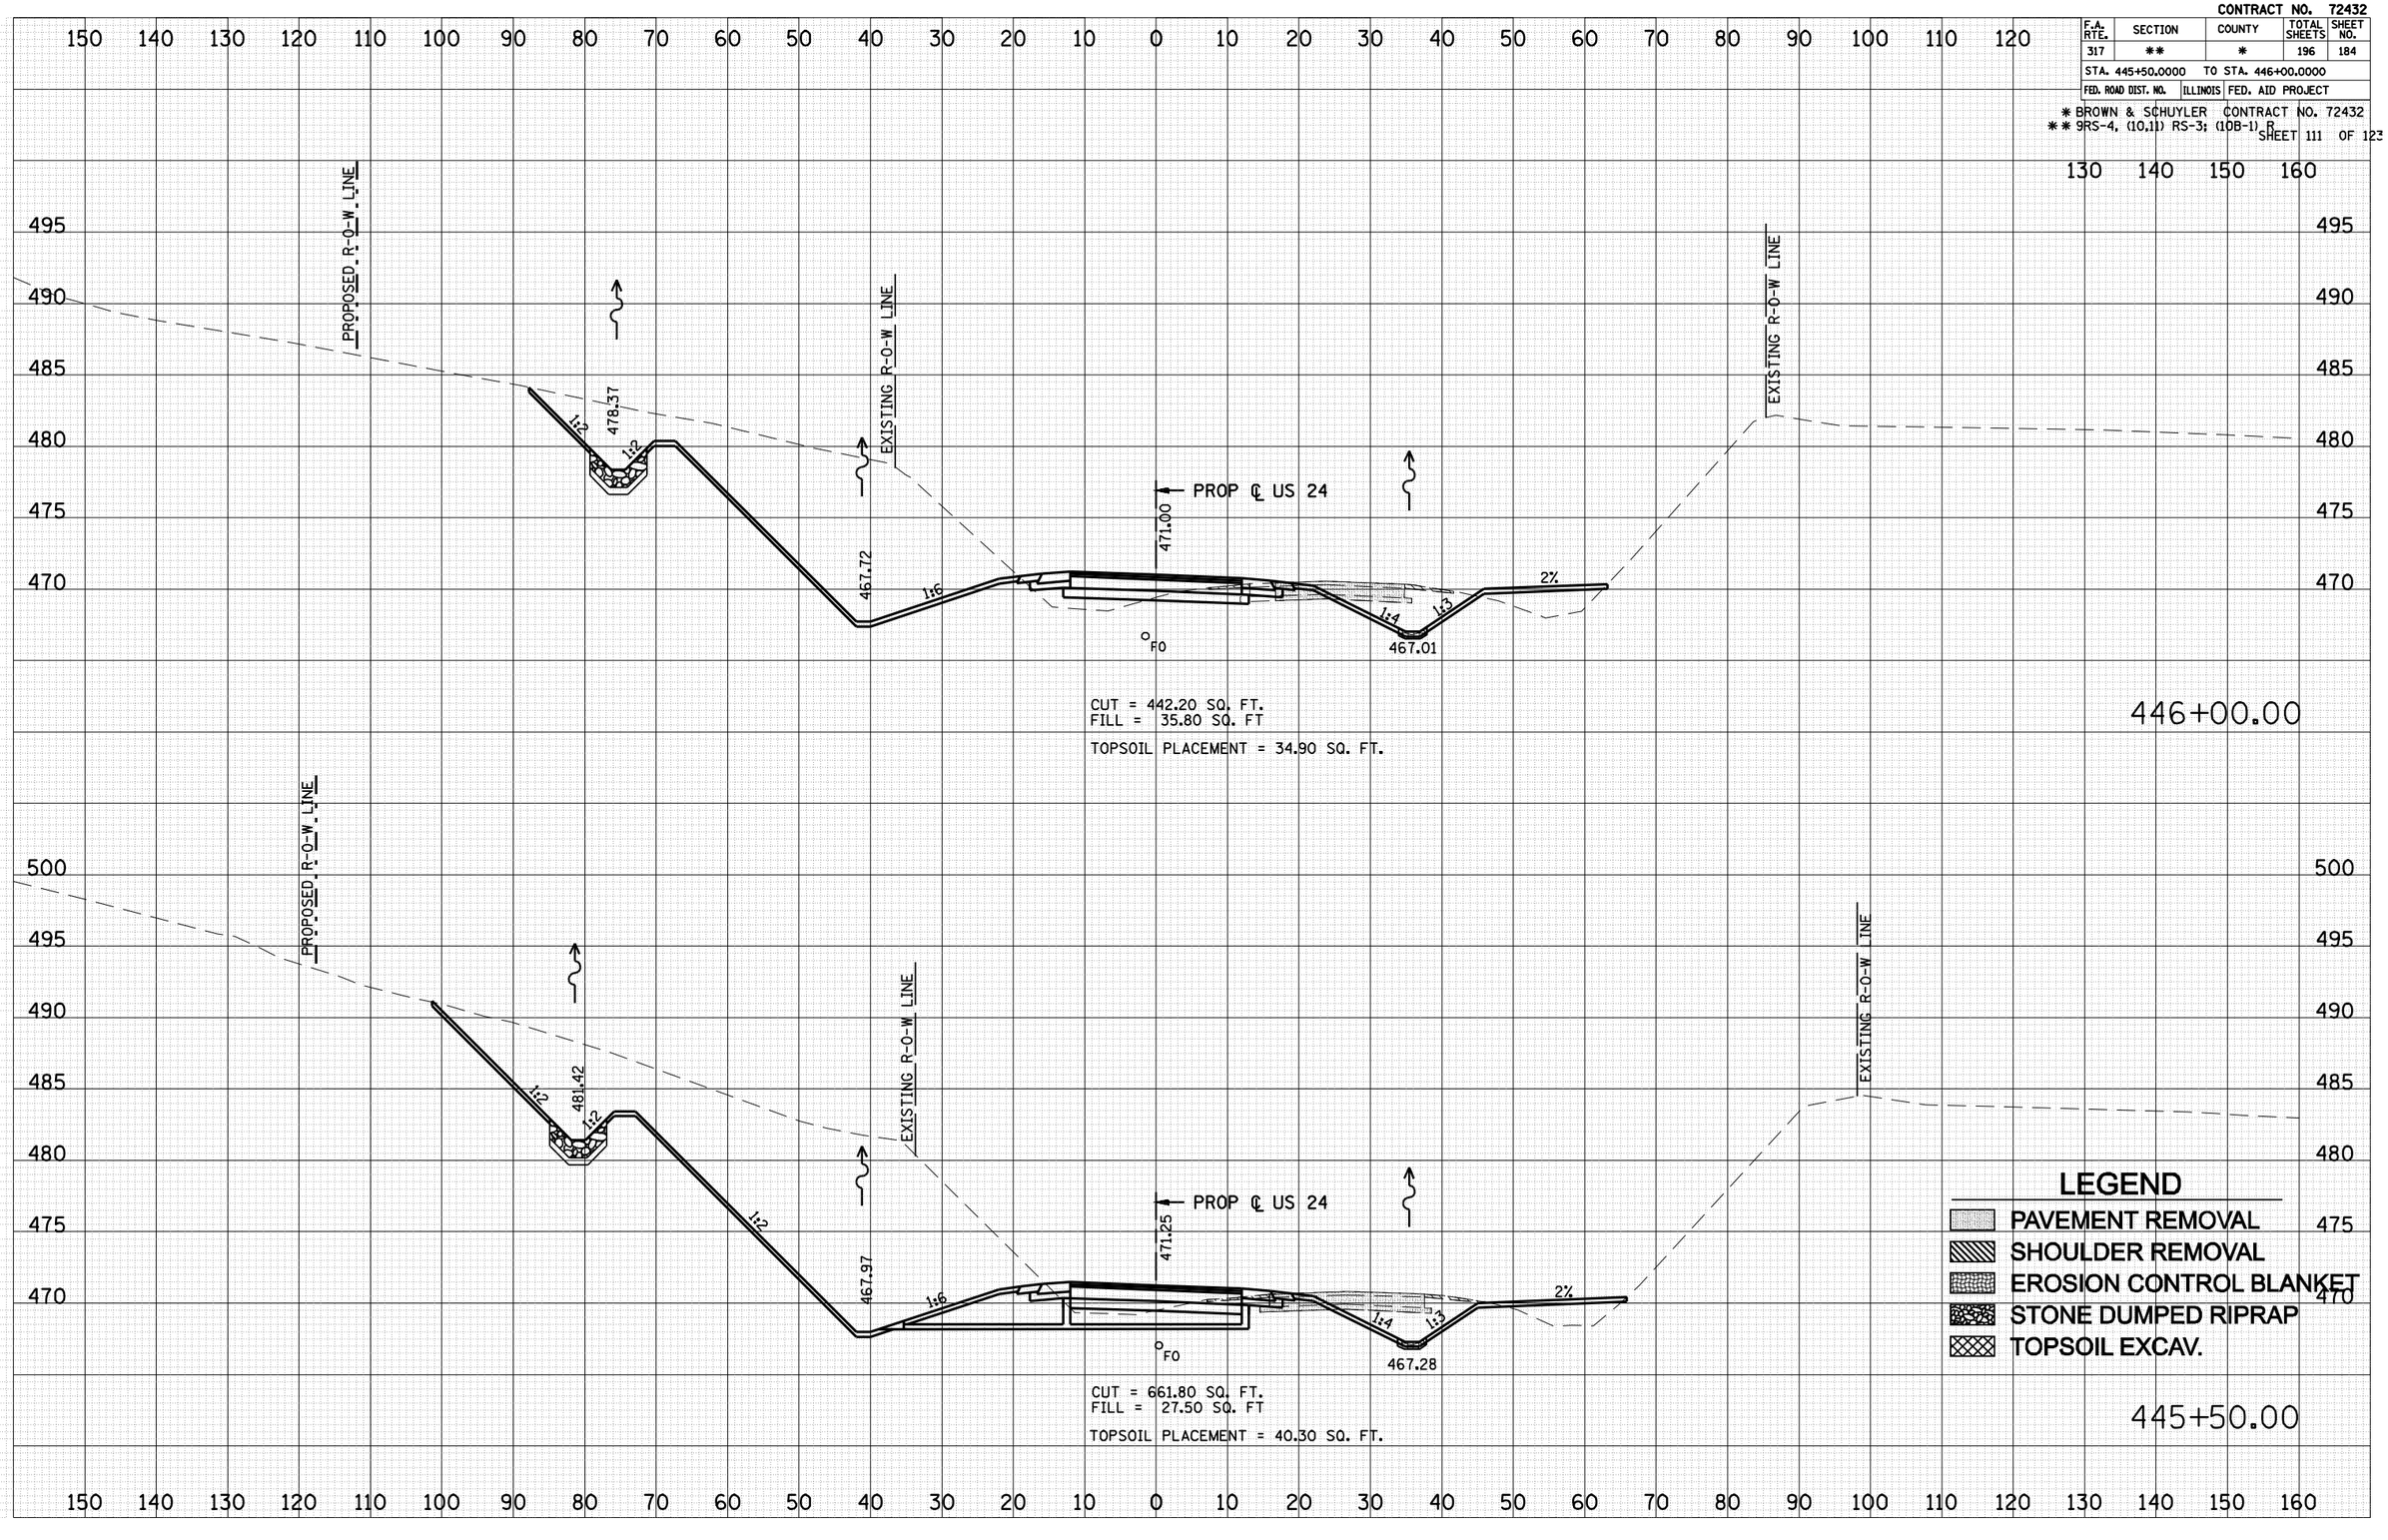
PLOT DATE = Mar-24-2010 10:44:02 AM
PLOT TIME = 10:44:02 AM
FILE NAME = $FILE$