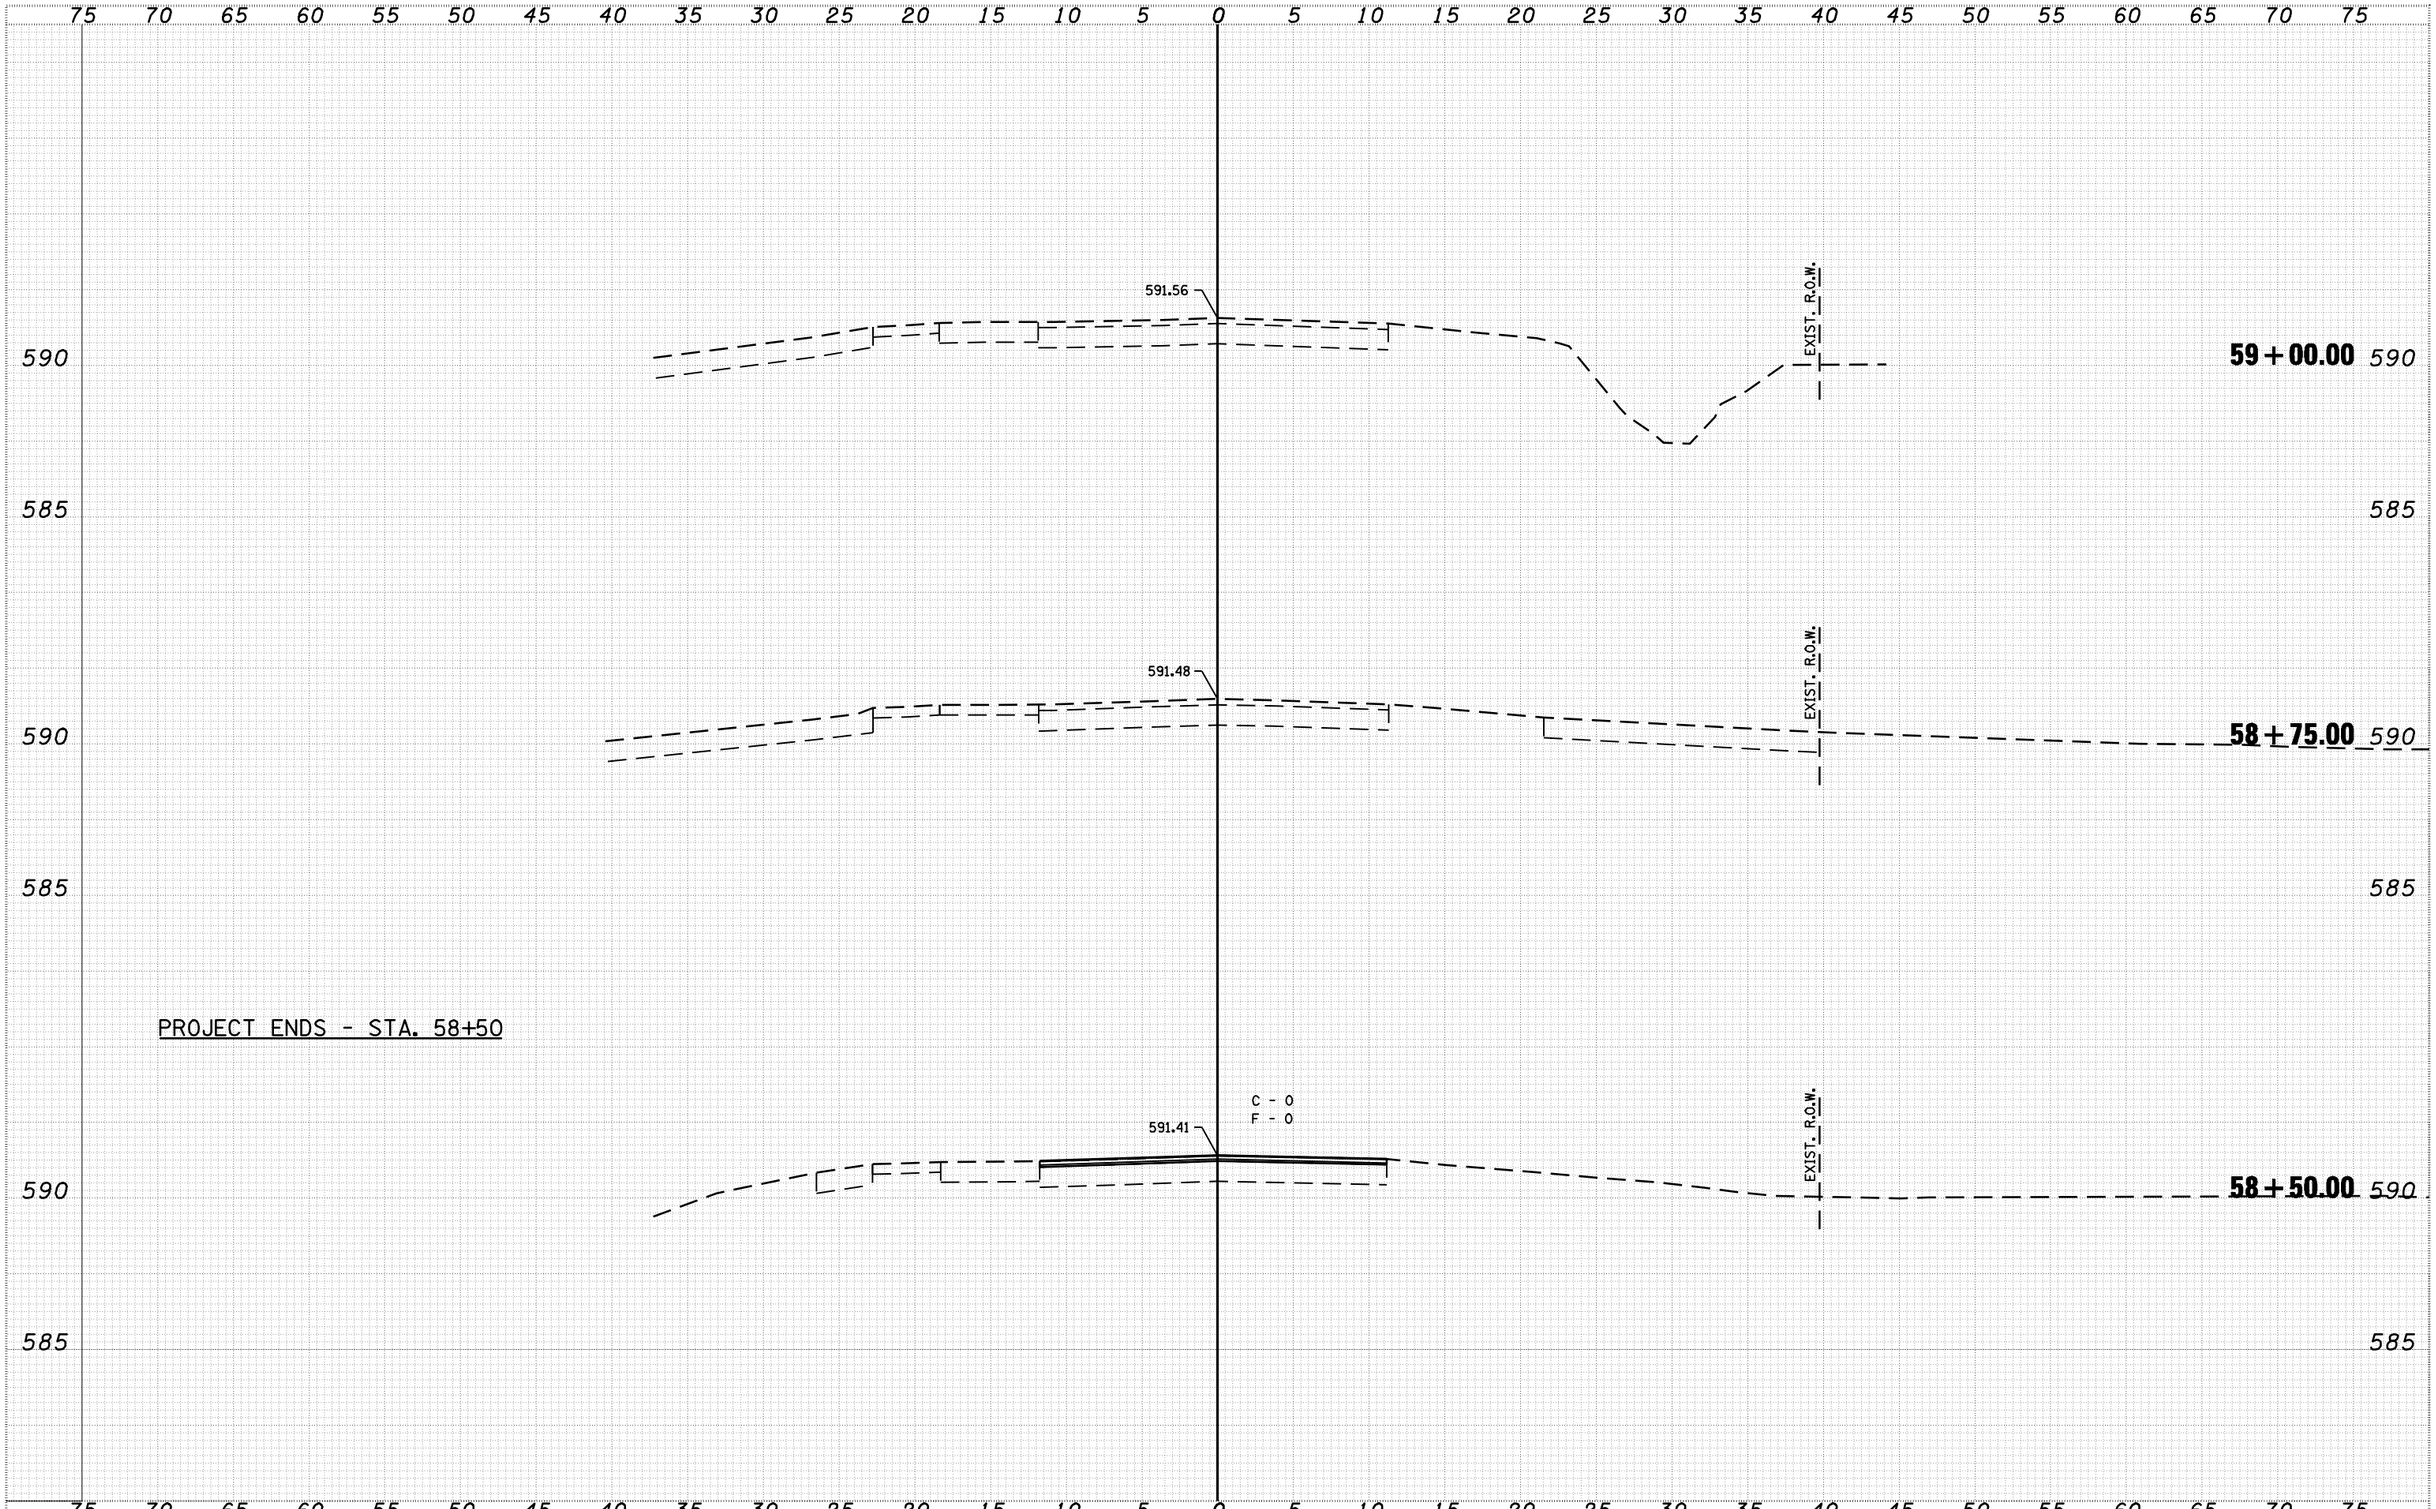


| FINAL SURVEY | BY | DATE |
|---|---|---|
| SURVEYED | | |
| PLOTTED | | |
| TEMPLATE | | |
| AREAS | | |
| AREAS CHECKED | | |
| NOTE BOOK NO. | | |

| ORIGINAL SURVEY | BY | DATE |
|---|---|---|
| SURVEYED | | |
| PLOTTED | | |
| TEMPLATE | | |
| AREAS | | |
| AREAS CHECKED | | |
| NOTE BOOK NO. | | |

| | | | |
|---|---|---|---|
| FILE NAME = | USER NAME = laughlinrl | DESIGNED - | REVISED - |
| | | DRAWN - | REVISED - |
| | PLOT SCALE = 10.0000 ' / IN. | CHECKED - | REVISED - |
| | PLOT DATE = Mar-18-2010 02:17:50PM | DATE - | REVISED - |

Allen Henderson & Associates, Inc.
Civil and Structural Engineers Springfield, IL.
62703 Phone: (217)544-8033 IL. Design Firm
No. 184-001907

**CROSS SECTIONS**

SCALE: VARIES | SHEET NO. 32 OF 32 SHEETS | STA. 58+50.00 TO STA. 59+00.00

| IL RTE. | SECTION | COUNTY | TOTAL SHEETS | SHEET NO. |
|---|---|---|---|---|
| 10 | (24Z)RS-4, N: 116RS-5 | LOGAN | 32 | 32 |
| | | CONTRACT NO. 72998 | | |

FED. ROAD DIST. NO. | ILLINOIS FED. AID PROJECT

c:\pw_work\PWIDOT\LAUGHLINRL\d0181122\d672998-sht_xssht.dgn