PLAN
SURVEYED
PLOTTED
ALIGNMENT CHECKED
RT. OF WAY CHECKED
CADD FILE NAME
NOTE BOOK
NO.
BY
DATE

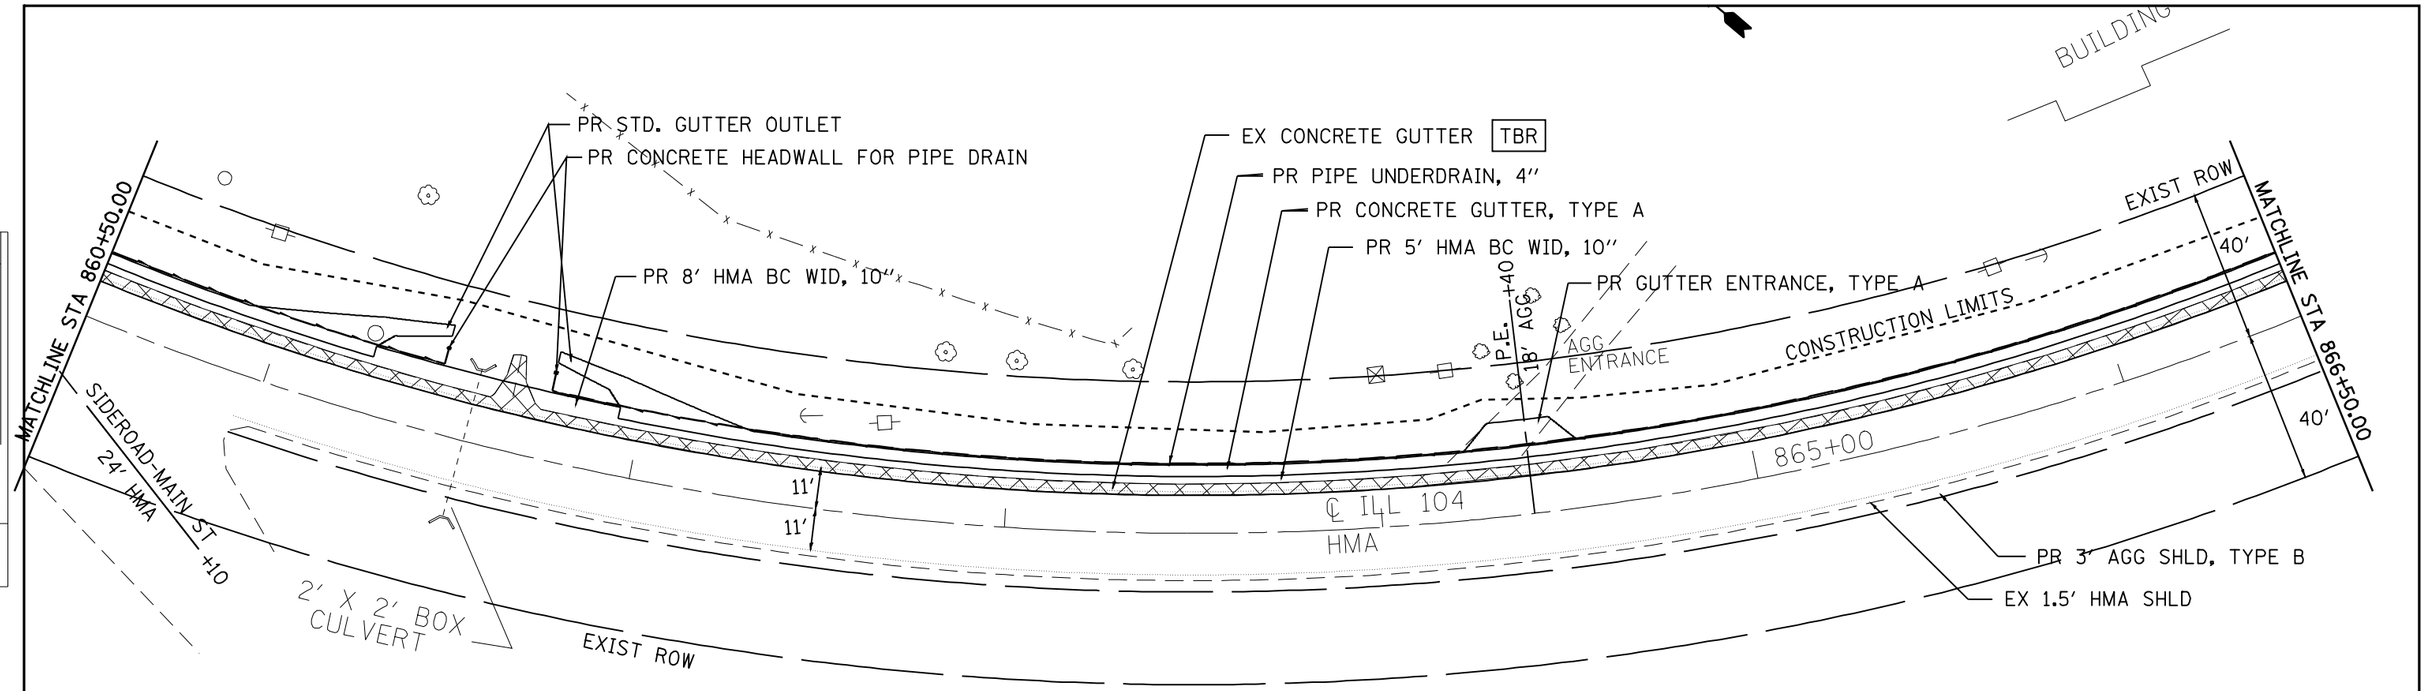

PROFILE
SURVEYED
PLOTTED
DRAWN
CHECKED
R.M. NOTED
STRUCTURE NO
NOTE BOOK
NO.
BY
DATE

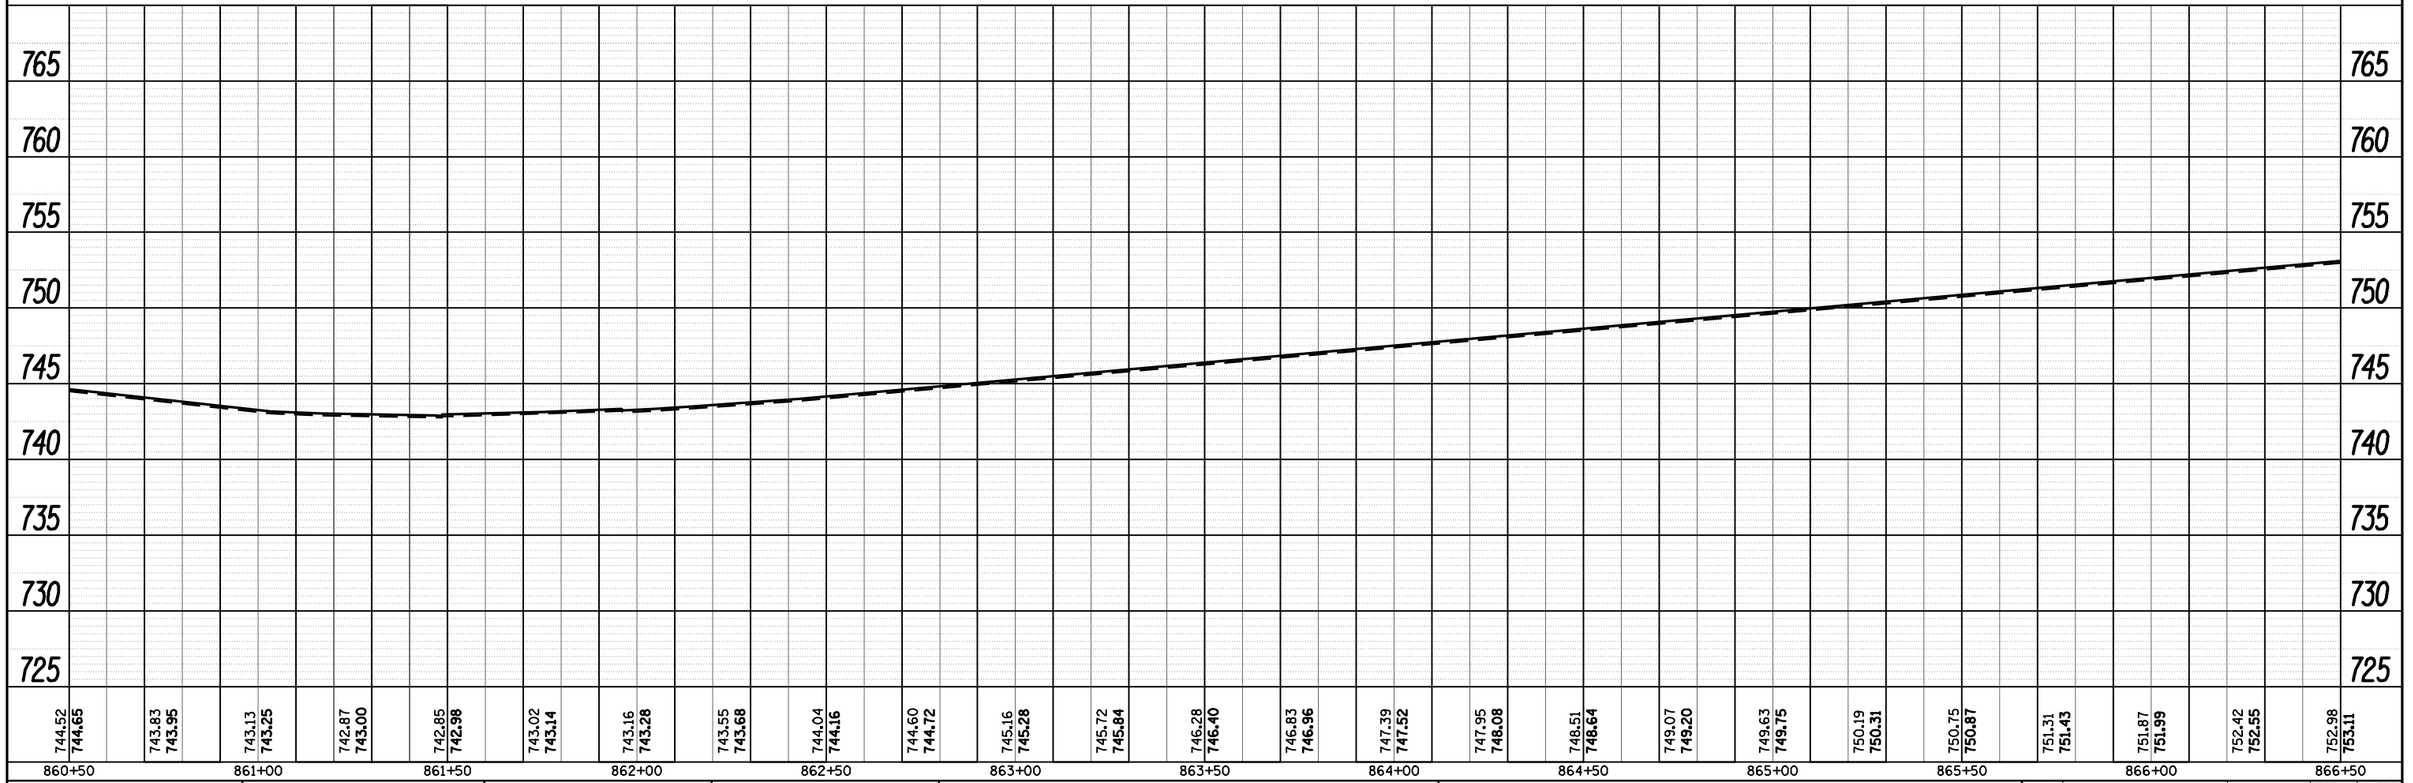

FILE NAME = c:\pw_work\PWIDOT\LAUGHLINRL\dms26879\D672B86-sht-plnprfal.dgn	USER NAME = laughlinrl	DESIGNED -	REVISED -
		DRAWN -	REVISED -
	PLOT SCALE = 40.0000 ' / IN.	CHECKED -	REVISED -
	PLOT DATE = Apr-02-2010 07:26:26AM	DATE -	REVISED -

STATE OF ILLINOIS
DEPARTMENT OF TRANSPORTATION

SHOULDER IMPROVEMENT PLAN VIEW

SCALE: | SHEET NO. 8 OF 10 SHEETS | STA. | TO STA.

F.A.P. RTE.	SECTION	COUNTY	TOTAL SHEETS	SHEET NO.
745	105RS-7, 106RS-5	ADAMS	47	29
		CONTRACT NO. 72B86		
	ILLINOIS	FED. AID PROJECT		