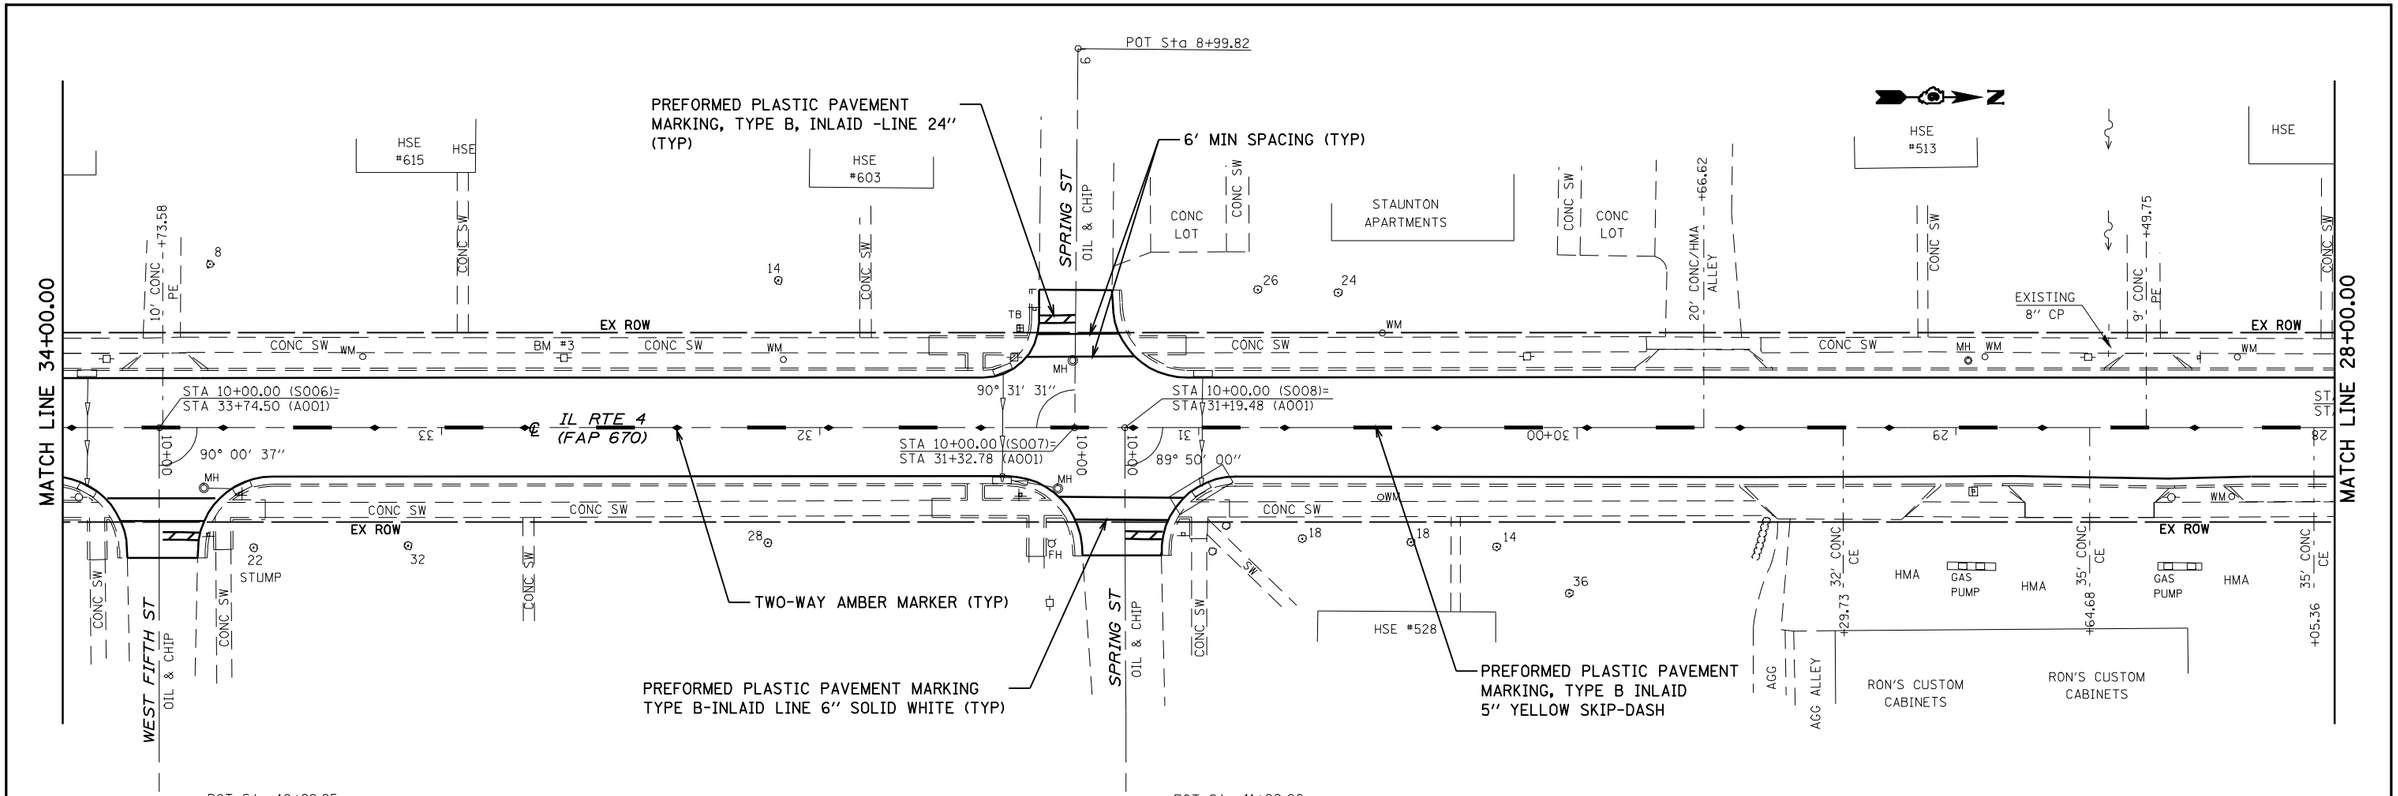

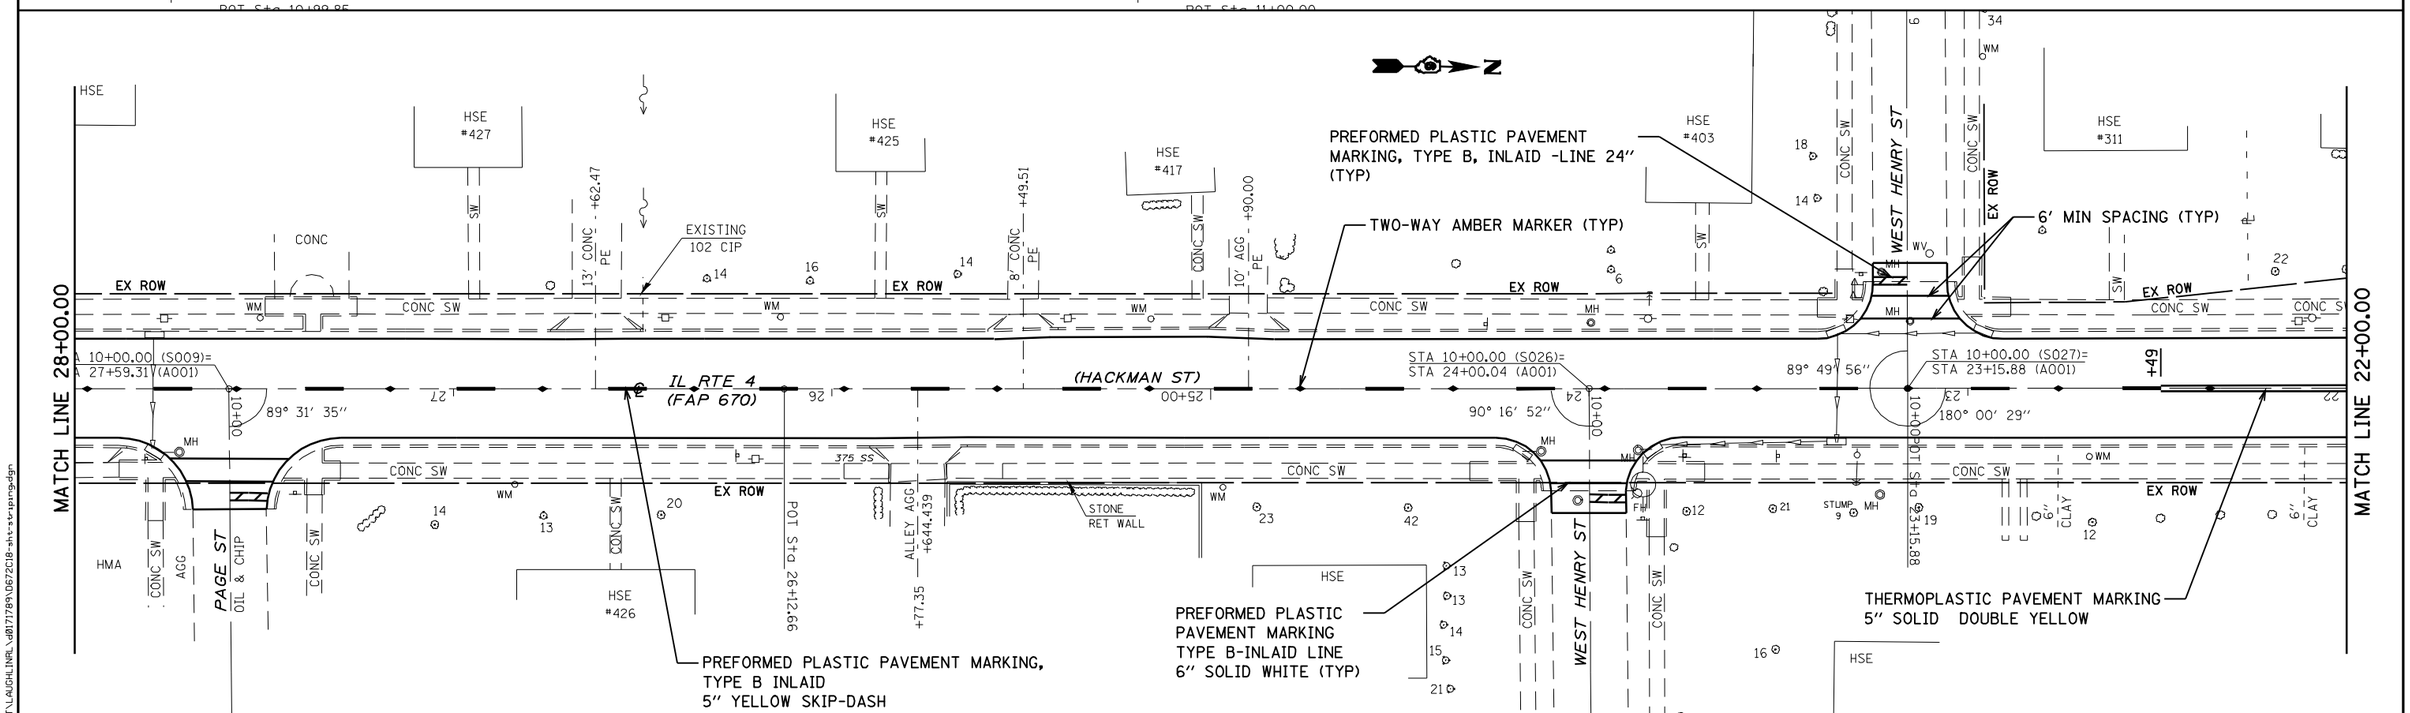

FILE NAME = c:\pw_work\PWIDOT\LAUGHLINRL\d0171789\D672C18-sht-striping.dgn

USER NAME = laughlinrl	DESIGNED -	REVISED -	STATE OF ILLINOIS DEPARTMENT OF TRANSPORTATION
	DRAWN -	REVISED -	
PLOT SCALE = 40.0000 ' / IN.	CHECKED -	REVISED -	
PLOT DATE = Apr-14-2010 09:56:16AM	DATE -	REVISED -	

PAVEMENT MARKING PLAN

SCALE: 1"=20' | SHEET NO. 6 OF 25 SHEETS | STA. 34+00.00 TO STA. 22+00.00

F.A. RTE.	SECTION	COUNTY	TOTAL SHEETS	SHEET NO.
8139	(30,J)RS-3	MACOUPIN	45	31
		CONTRACT NO. 72C18		
FED. ROAD DIST. NO.	ILLINOIS	FED. AID PROJECT		