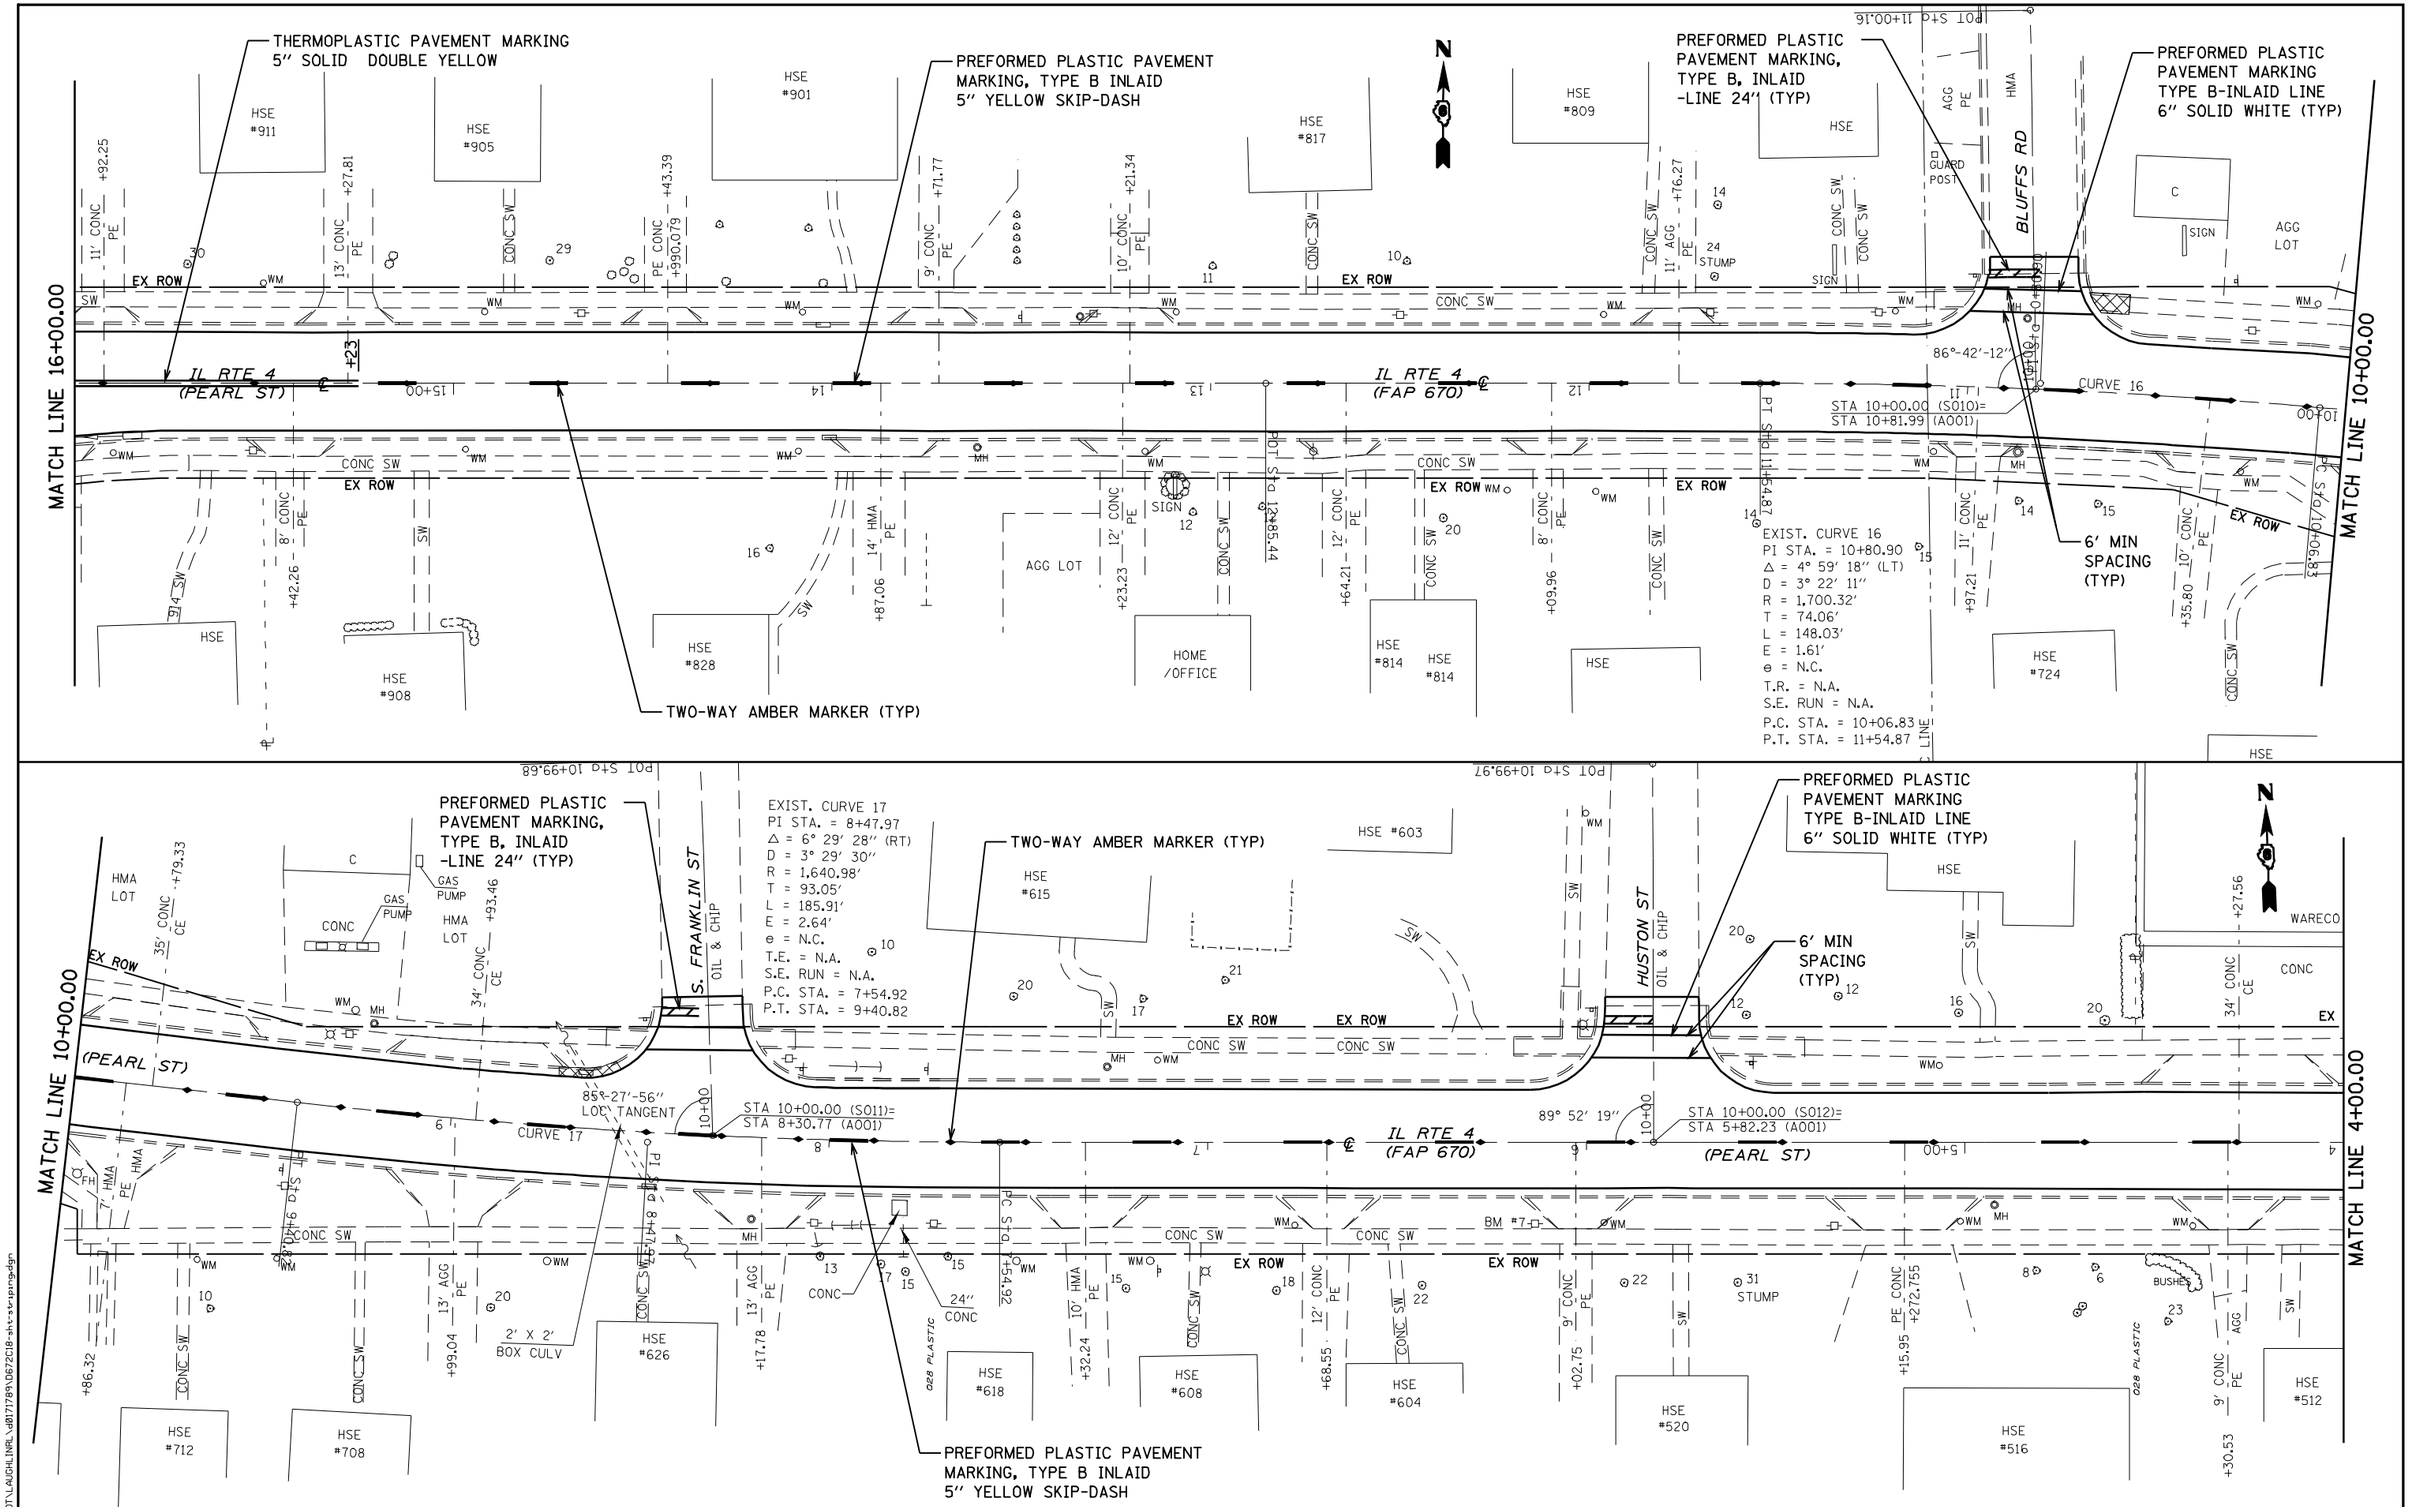


| | | | |
|---|---|---|---|
| USER NAME = laughlinrl | DESIGNED - | REVISED - | |
| | DRAWN - | REVISED - | |
| PLOT SCALE = 40.0000 ' / IN. | CHECKED - | REVISED - | |
| PLOT DATE = Apr-14-2010 09:56:28AM | DATE - | REVISED - | |

**STATE OF ILLINOIS**
**DEPARTMENT OF TRANSPORTATION**

**PAVEMENT MARKING PLAN**

SCALE: 1"=20' | SHEET NO. 8 OF 25 SHEETS | STA. 16+00.00 TO STA. 4+00.00

| F.A. RTE. | SECTION | COUNTY | TOTAL SHEETS | SHEET NO. |
|---|---|---|---|---|
| 8139 | (30,J)RS-3 | MACOUPIN | 45 | 33 |
| | | CONTRACT NO. 72C18 | | |
| FED. ROAD DIST. NO. | ILLINOIS | FED. AID PROJECT | | |

FILE NAME = c:\pw_work\PWIDOT\LAUGHLINRL\d0171789\D672C18-sht-striping.dgn