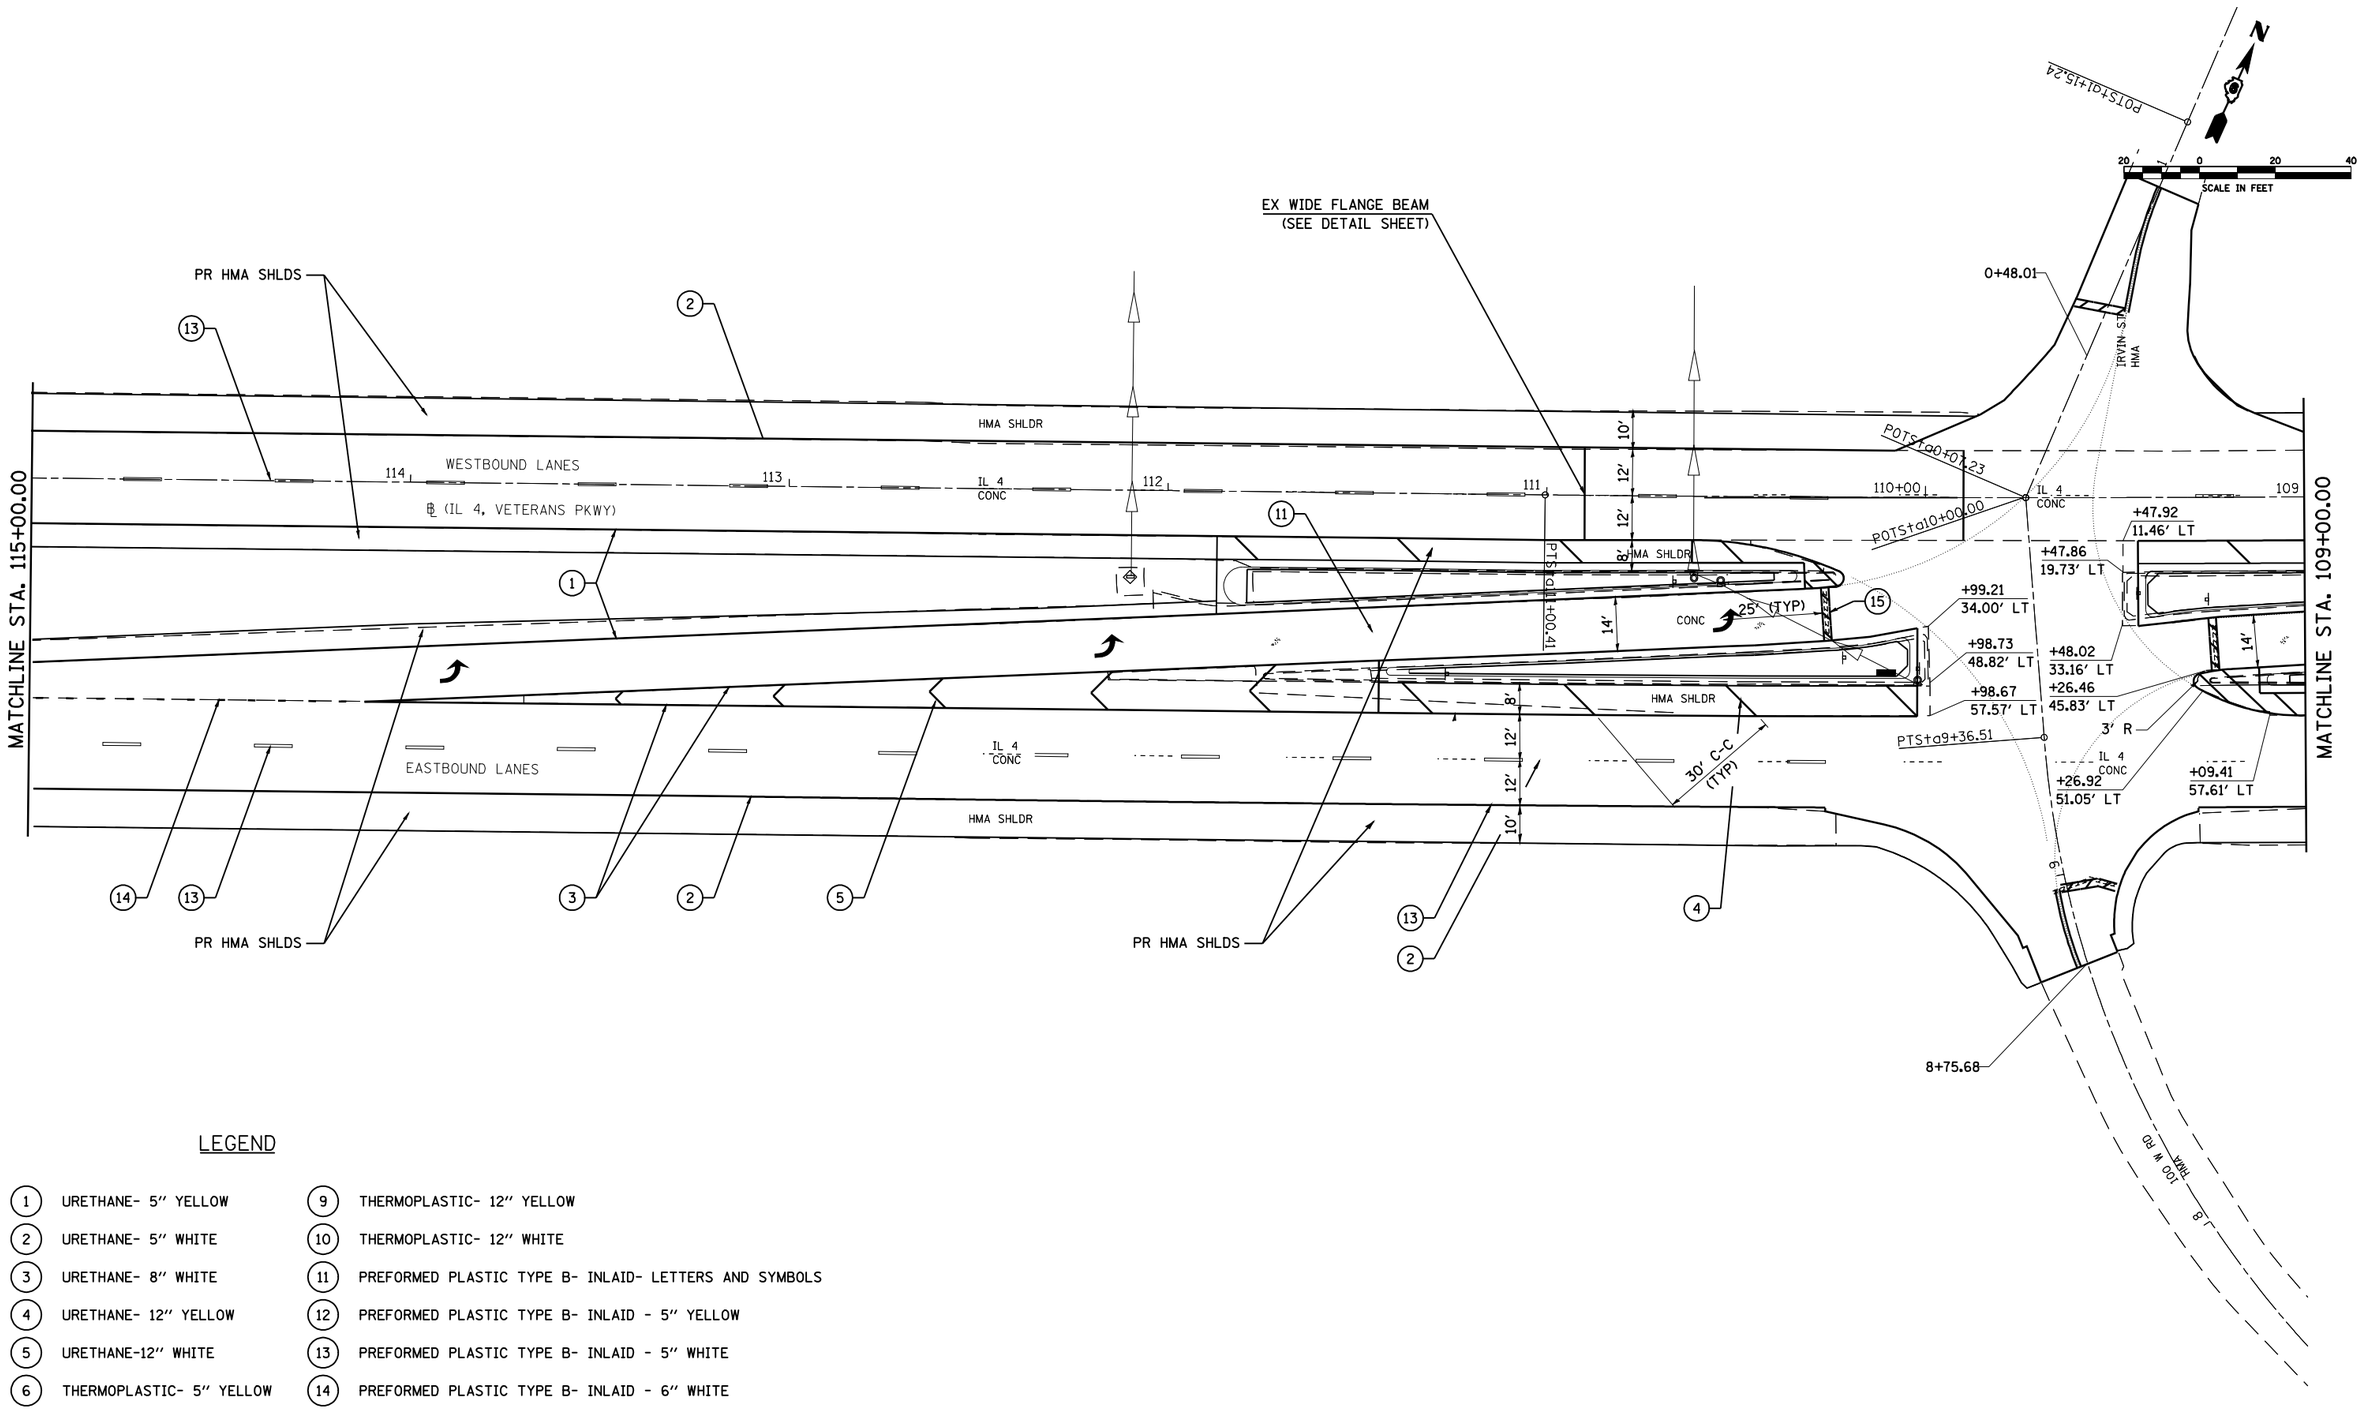

LEGEND

1	URETHANE- 5" YELLOW	9	THERMOPLASTIC- 12" YELLOW
2	URETHANE- 5" WHITE	10	THERMOPLASTIC- 12" WHITE
3	URETHANE- 8" WHITE	11	PREFORMED PLASTIC TYPE B- INLAID- LETTERS AND SYMBOLS
4	URETHANE- 12" YELLOW	12	PREFORMED PLASTIC TYPE B- INLAID - 5" YELLOW
5	URETHANE-12" WHITE	13	PREFORMED PLASTIC TYPE B- INLAID - 5" WHITE
6	THERMOPLASTIC- 5" YELLOW	14	PREFORMED PLASTIC TYPE B- INLAID - 6" WHITE
7	THERMOPLASTIC- 5" WHITE	15	PREFORMED PLASTIC TYPE B- INLAID - 24" WHITE
8	THERMOPLASTIC- 8" WHITE		

FILE NAME = c:\pw_work\PWIDOT\LAUGHLINRL\dms47710\D672C35-shtplan-il4.dgn	USER NAME = laughlinrl	DESIGNED -	REVISED -
		DRAWN -	REVISED -
	PLOT SCALE = 40.0000 ' / IN.	CHECKED -	REVISED -
	PLOT DATE = Apr-30-2010 02:32:14PM	DATE -	REVISED -

STATE OF ILLINOIS
DEPARTMENT OF TRANSPORTATION

PLAN VIEW – SECTION "B" (IL 4 /VETERANS PKWY)

SCALE: | SHEET NO. 2 OF 20 SHEETS | STA. | TO STA.

F.A.P. RTE.	SECTION	COUNTY	TOTAL SHEETS	SHEET NO.
658	•	SANGAMON	206	86
		CONTRACT NO. 72C35		
	ILLINOIS	FED. AID PROJECT		

• 1-1(RS,TS-1)27RS-6;79Z&102RS-4