FINAL SURVEY		BY	DATE
NOTE BOOK	SURVEYED		
NO.	PLOTTED		
	TEMPLATE		
	AREAS		
	AREAS CHECKED		

ORIGINAL SURVEY		BY	DATE
NOTE BOOK	SURVEYED		
NO.	PLOTTED		
	TEMPLATE		
	AREAS		
	AREAS CHECKED		

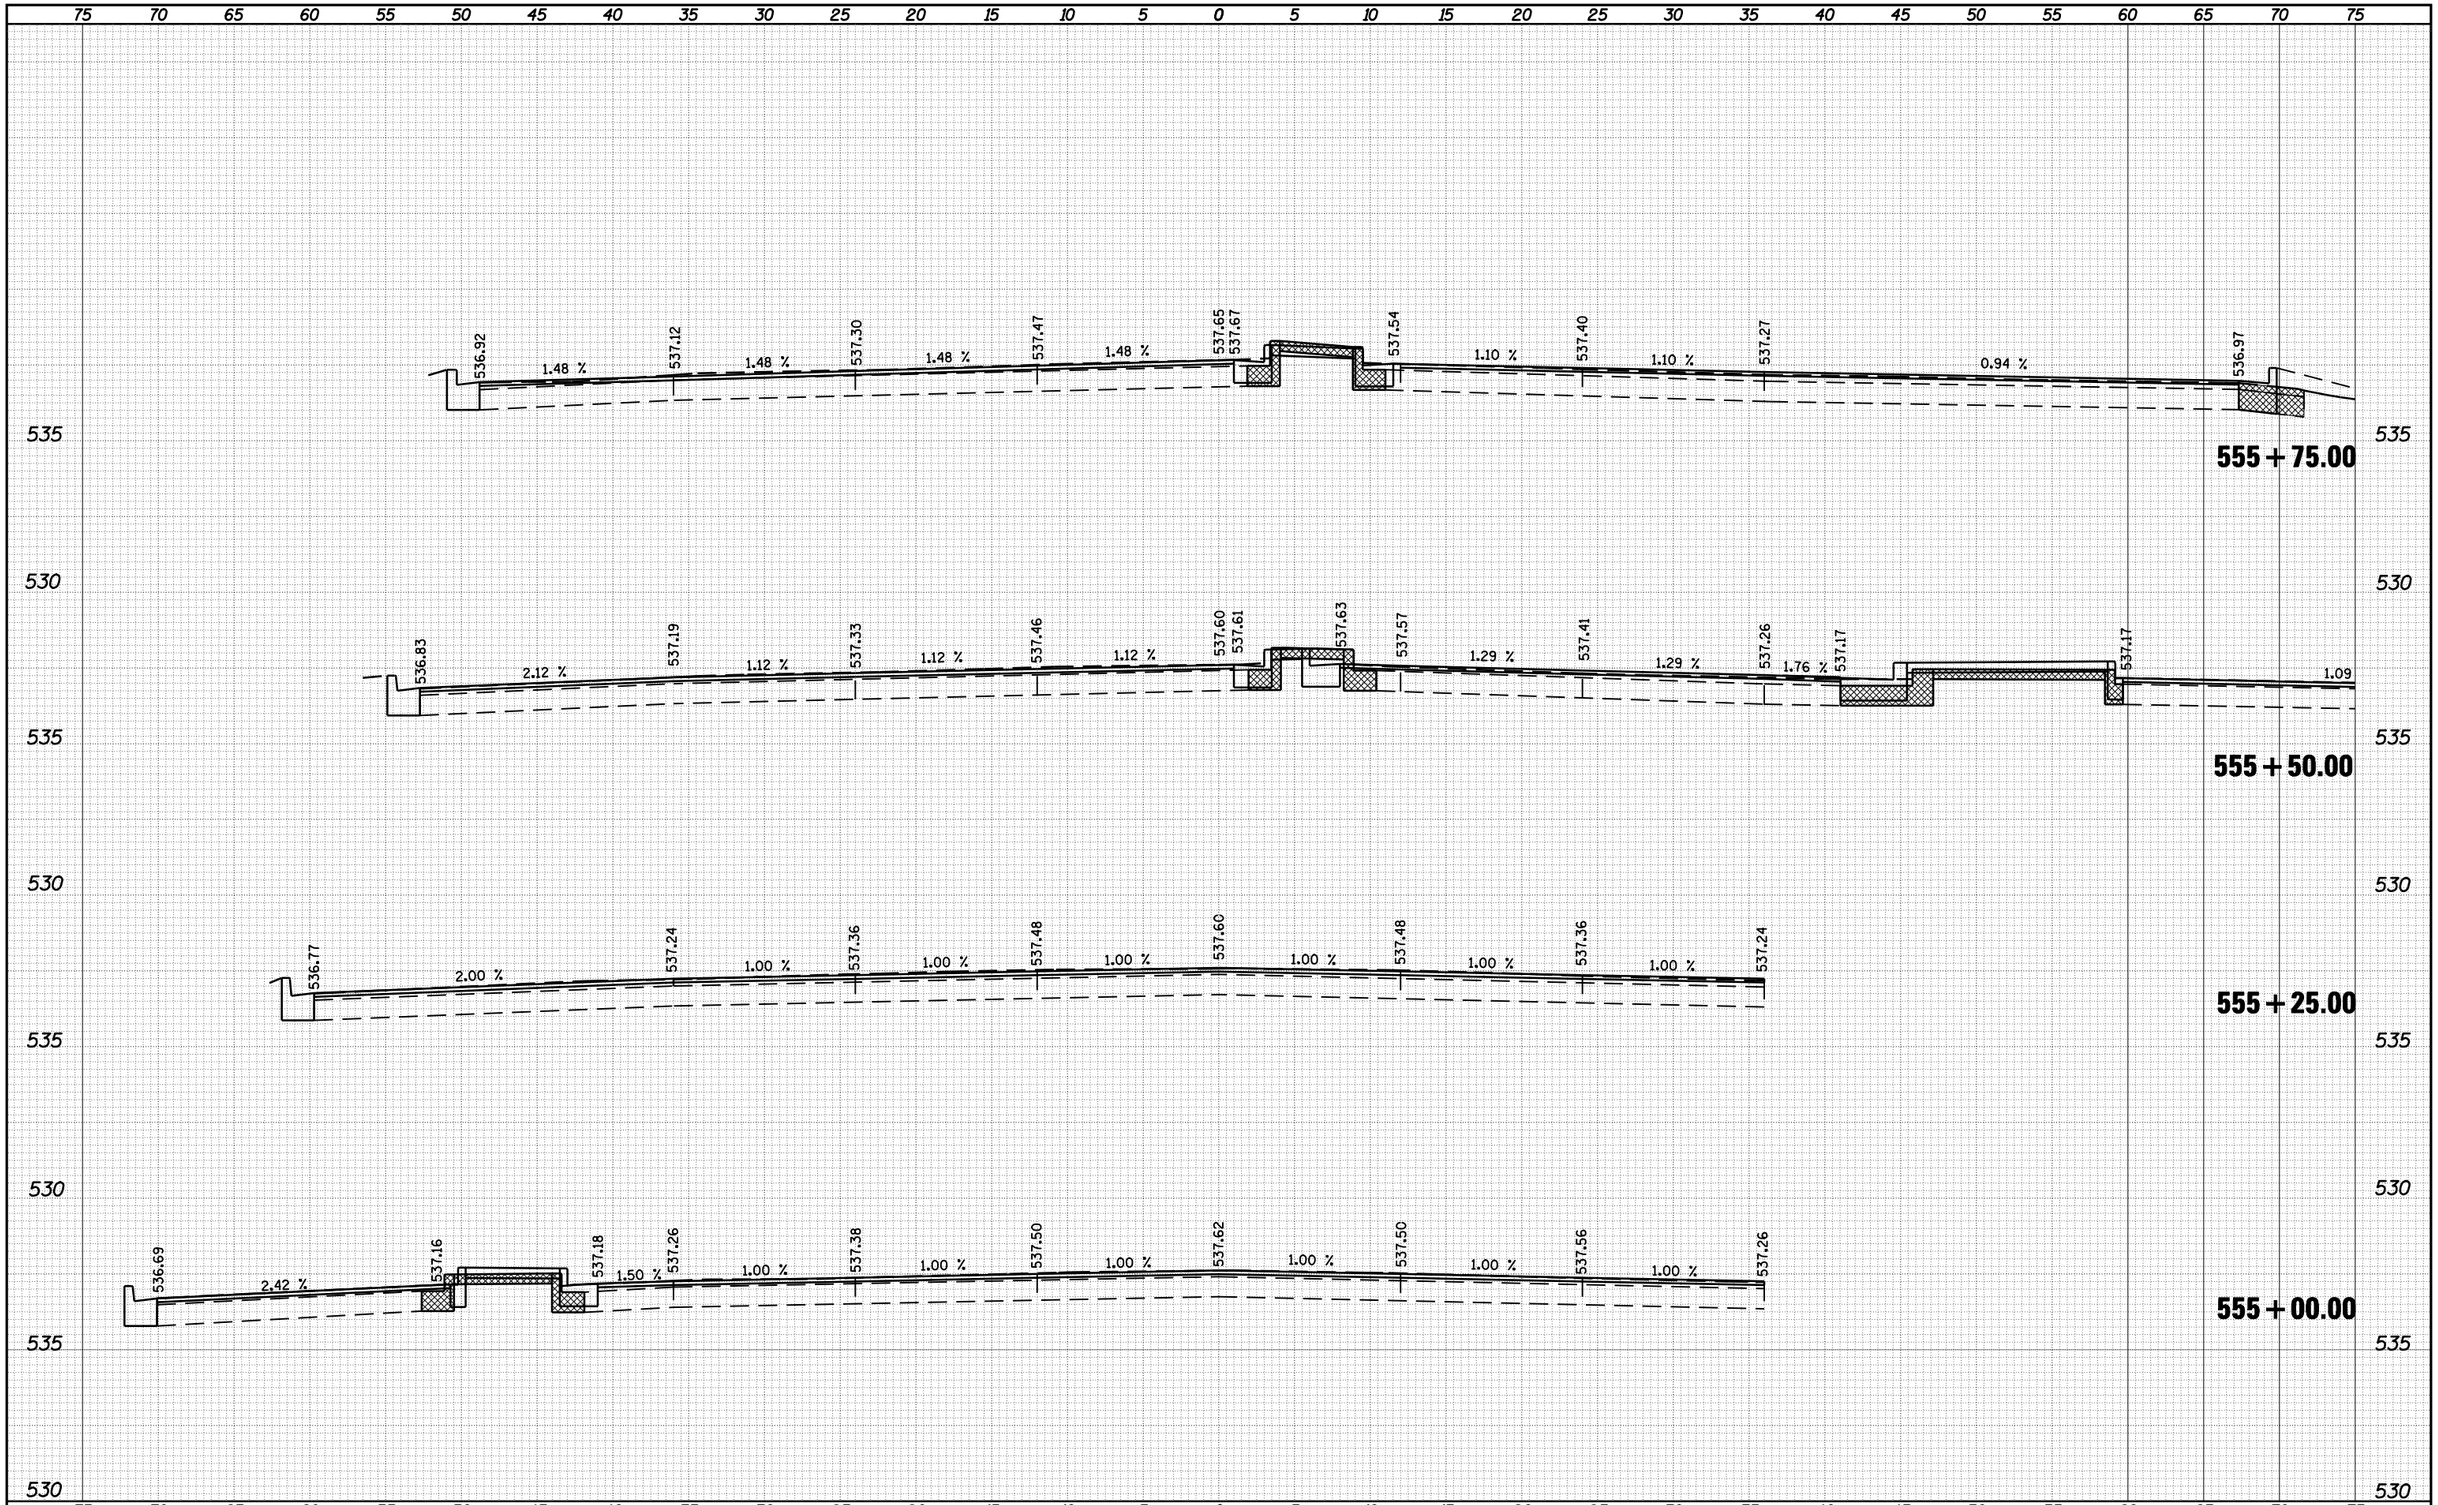

FILE NAME = c:\pw_work\PWIDOT\LAUGHLINRL\dms47710\D672C35-xs-sht-1129.dgn	USER NAME = laughlinrl	DESIGNED -	REVISED -
		DRAWN -	REVISED -
	PLOT SCALE = 10.0000 ' / IN.	CHECKED -	REVISED -
	PLOT DATE = Apr-30-2010 03:04:10PM	DATE -	REVISED -

STATE OF ILLINOIS
DEPARTMENT OF TRANSPORTATION

INTERSECTION IMPROVEMENT
IL 29 – CROSS SECTIONS

SCALE: 1" = 5' | SHEET NO. 12 OF 28 SHEETS | STA. 555+00.00 | TO STA. 555+75.00

F.A.P. RTE.	SECTION	COUNTY	TOTAL SHEETS	SHEET NO.
658	•	SANGAMON	206	146
		CONTRACT NO. 72C35		
		ILLINOIS FED. AID PROJECT		

• 1-1(RS,TS-1)27RS-6;79Z&102RS-4