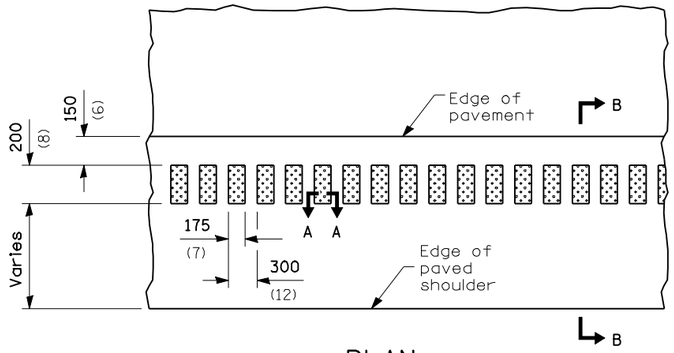

PLAN

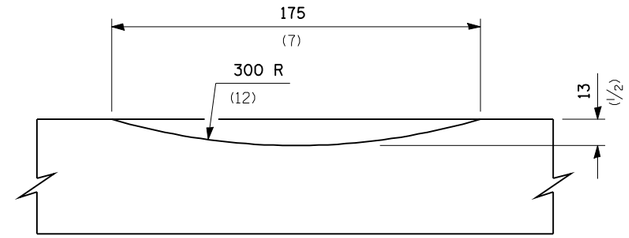

SECTION A-A

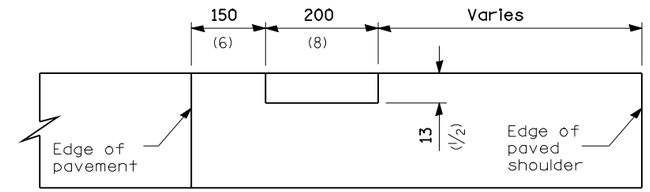

SECTION B-B

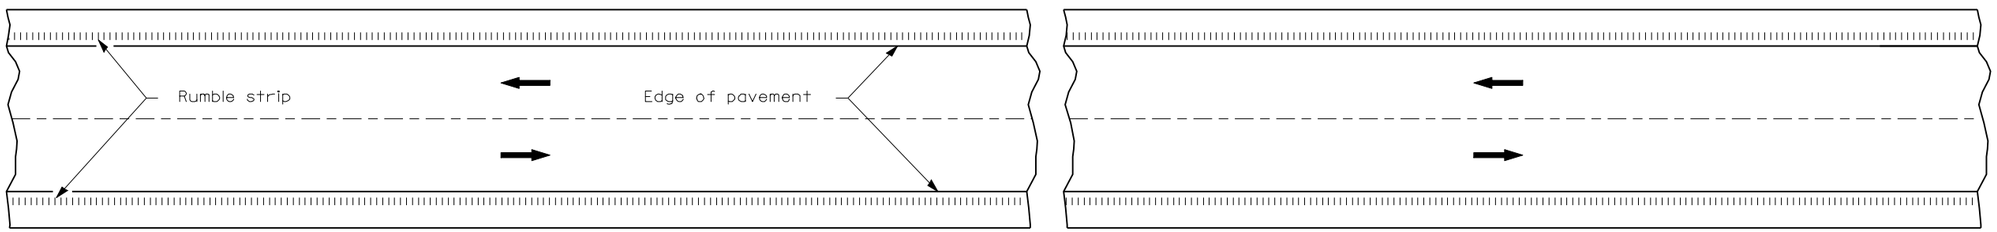

HALF PLAN

TYPICAL APPLICATION FOR RURAL AREAS

NOTE: OMIT RUMBLE STRIPES ON ALL SIDEROADS, DRIVEWAYS, MAILBOX TURNOUTS AND ON SECTIONS OF EXISITING 7' BITUMINOUS SHOULDER WHERE MAILBOXES AND ENTRANCES EXIST, OMIT THESE SECTIONS IN THEIR ENTIRETY.

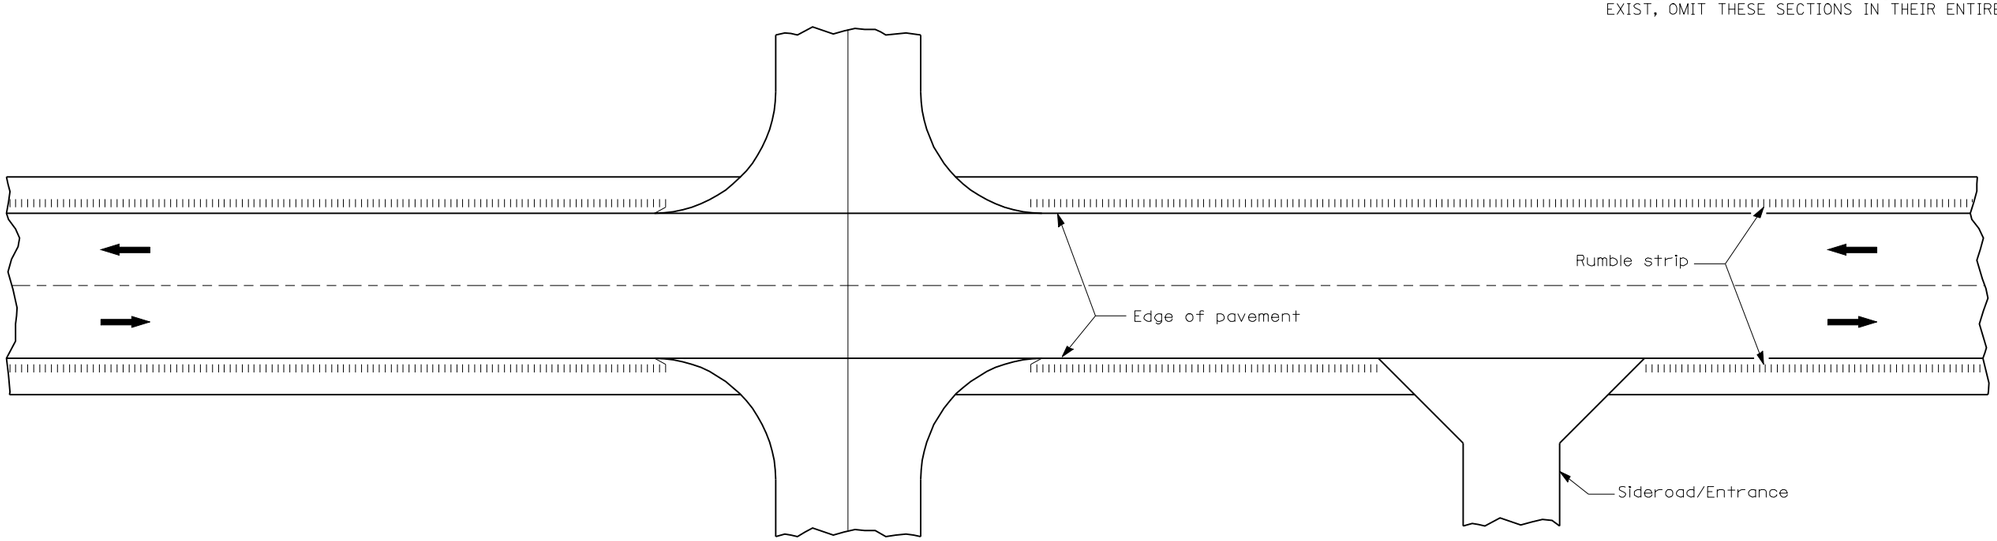

HALF PLAN

TYPICAL APPLICATION AT SIDEROADS AND ENTRANCES

FILE NAME = c:\pw_work\PWIDOT\LAUGHLINRL\d0159574\D672C63-sht-rumble.dgn	USER NAME = laughlinrl	DESIGNED -	REVISED -	STATE OF ILLINOIS DEPARTMENT OF TRANSPORTATION	RUMBLE STRIPS DETAIL	F.A.P RTE.	SECTION	COUNTY	TOTAL SHEETS	SHEET NO.
		DRAWN -	REVISED -			315	(28,29) (RS-5)	HANCOCK	40	38
RUMBLE.DGN	PLOT SCALE = 40.0000 ' / IN.	CHECKED -	REVISED -					CONTRACT NO. 72C63		
	PLOT DATE = Apr-07-2010 08:39:47AM	DATE -	REVISED -		SCALE: SHEET NO. OF SHEETS STA. TO STA.	FED. ROAD DIST. NO.	ILLINOIS	FED. AID PROJECT		