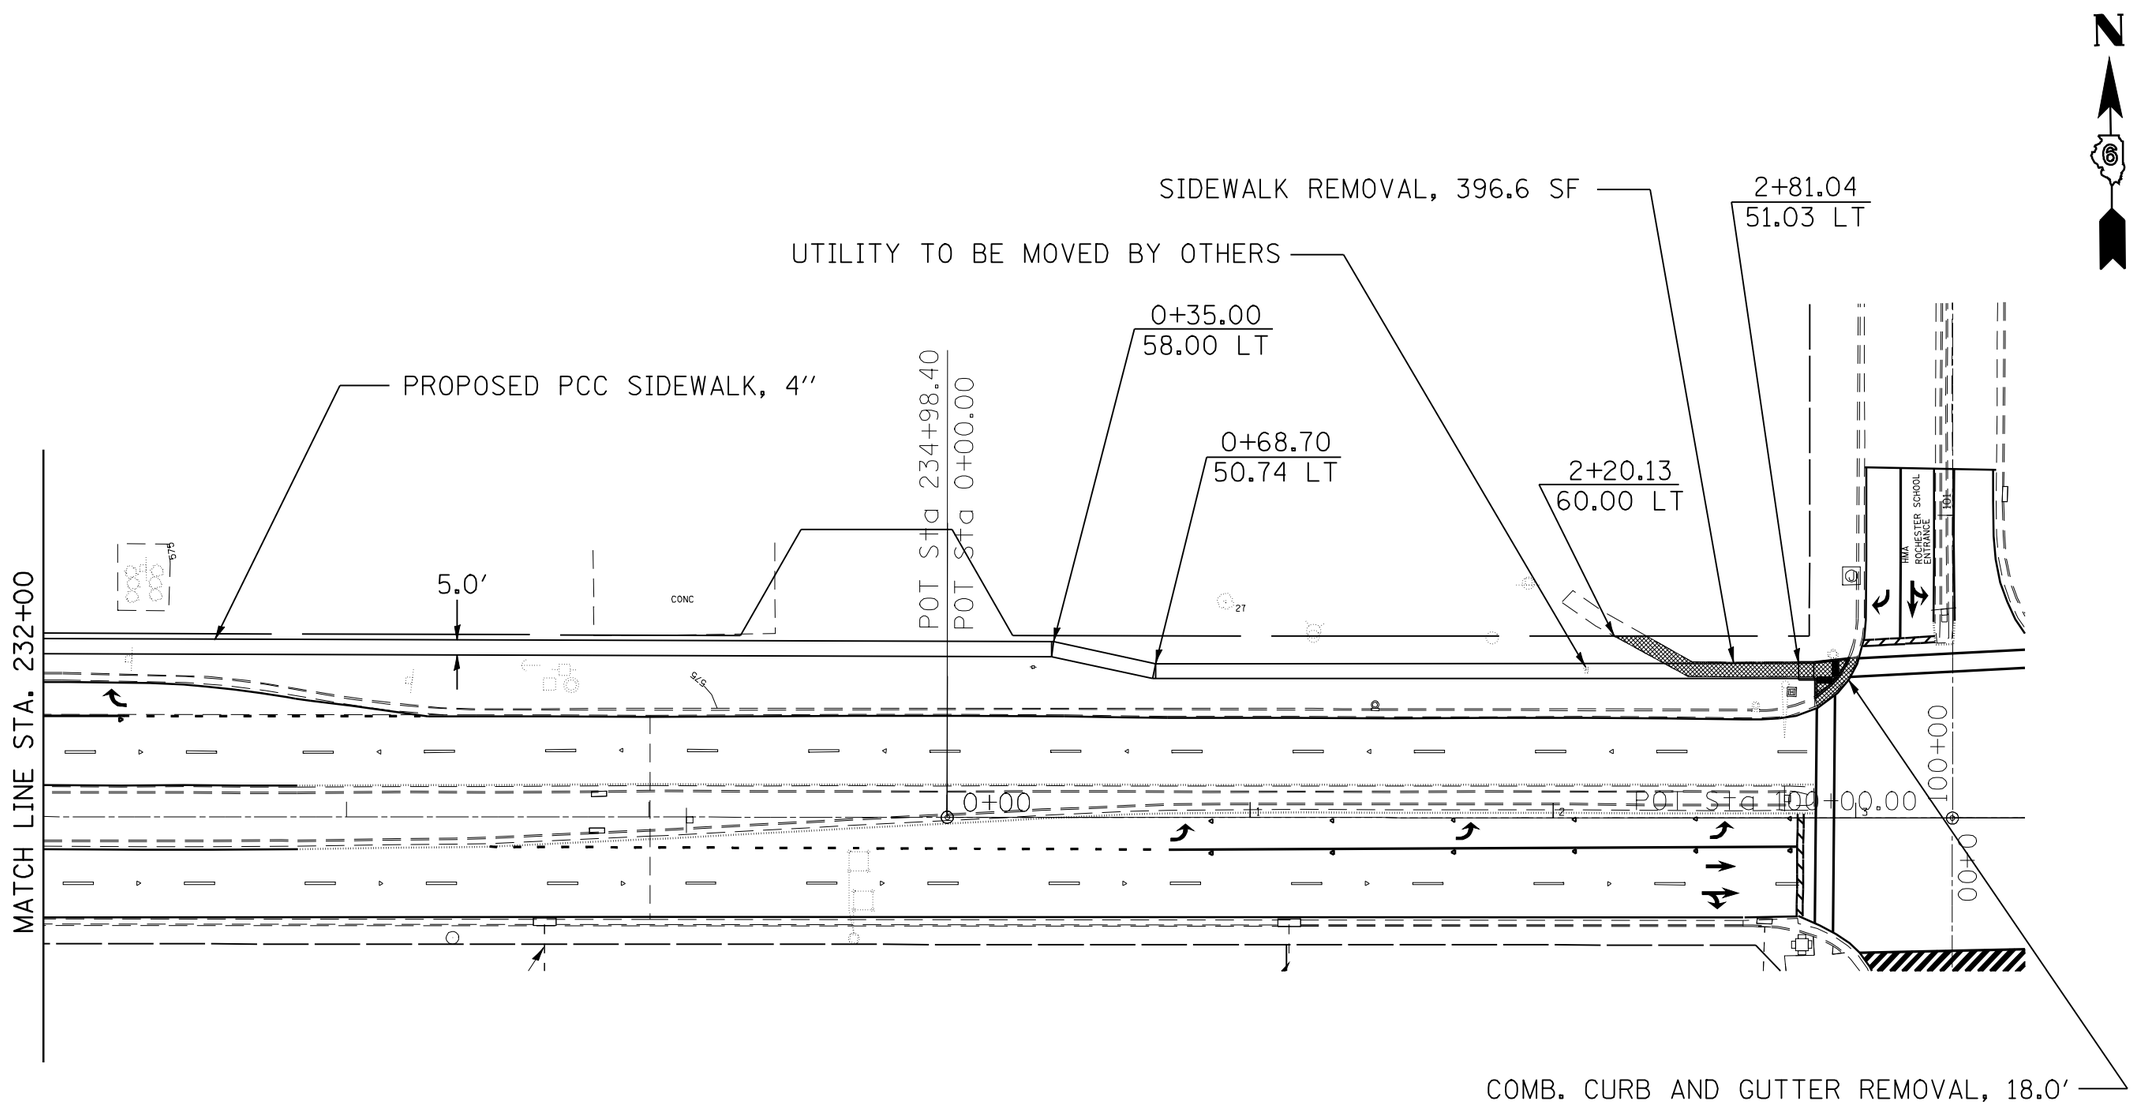

FILE NAME =	USER NAME = laughlinrl	DESIGNED -	REVISED -	STATE OF ILLINOIS DEPARTMENT OF TRANSPORTATION	SIDEWALK PLAN VIEW F.A.P. 75 (IL 29)	F.A.P. RTE.	SECTION	COUNTY	TOTAL SHEETS	SHEET NO.
c:\pw_work\PWIDOT\LAUGHLINRL\d0140376\D72D01-sht-sidewalk- median-details.dgn		DRAWN -	REVISED -			75	6(RS-8, TS), 8RS-7	SANGAMON	111	71
	PLOT SCALE = 50.0000 ' / IN.	CHECKED -	REVISED -					CONTRACT NO. 72D01		
	PLOT DATE = Mar-26-2010 03:10:39PM	DATE -	REVISED -		SCALE: SHEET NO. OF SHEETS STA. TO STA.		ILLINOIS FED. AID PROJECT			