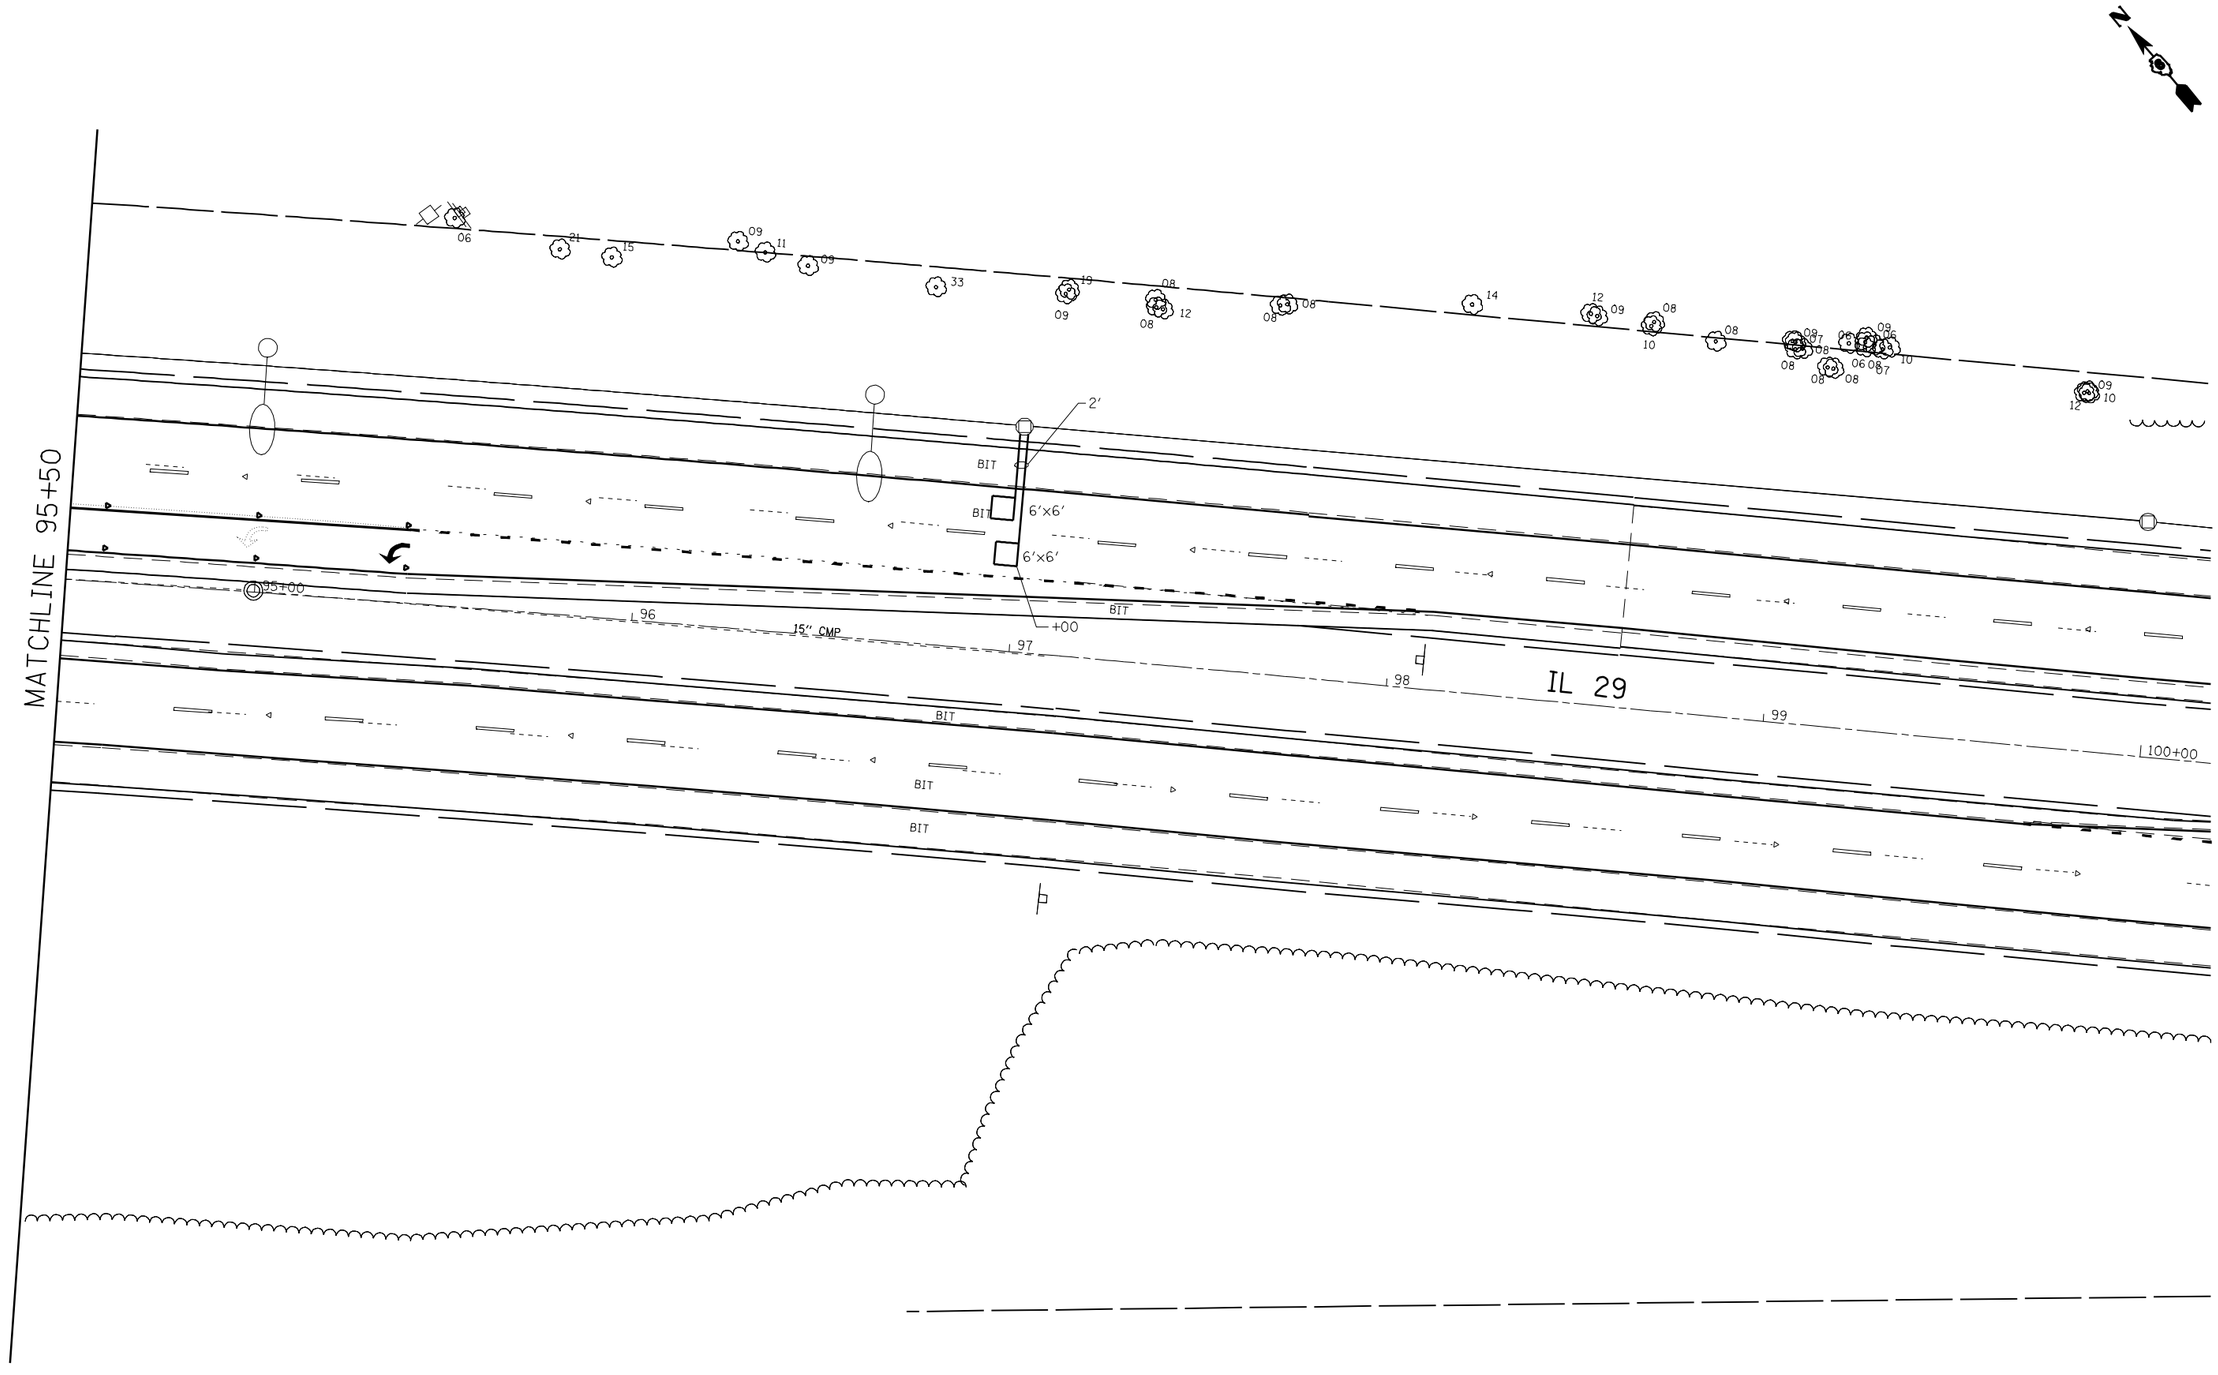

FILE NAME = c:\pw_work\PWIDOT\LAUGHLINRL\d0140376\D672D01-sht-ts.dgn	USER NAME = laughlinrl	DESIGNED -	REVISED -
		DRAWN -	REVISED -
	PLOT SCALE = 40.0000 ' / IN.	CHECKED -	REVISED -
	PLOT DATE = Mar-26-2010 03:11:02PM	DATE -	REVISED -

STATE OF ILLINOIS
DEPARTMENT OF TRANSPORTATION

TRAFFIC SIGNAL DETAILS
F.A.P. 75 (IL 29)

SCALE: | SHEET NO. OF SHEETS | STA. | TO STA.

F.A.P. RTE.	SECTION	COUNTY	TOTAL SHEETS	SHEET NO.
75	6(RS-8, TS), 8RS-7	SANGAMON	111	77
		CONTRACT NO. 72D01		
	ILLINOIS FED. AID PROJECT			